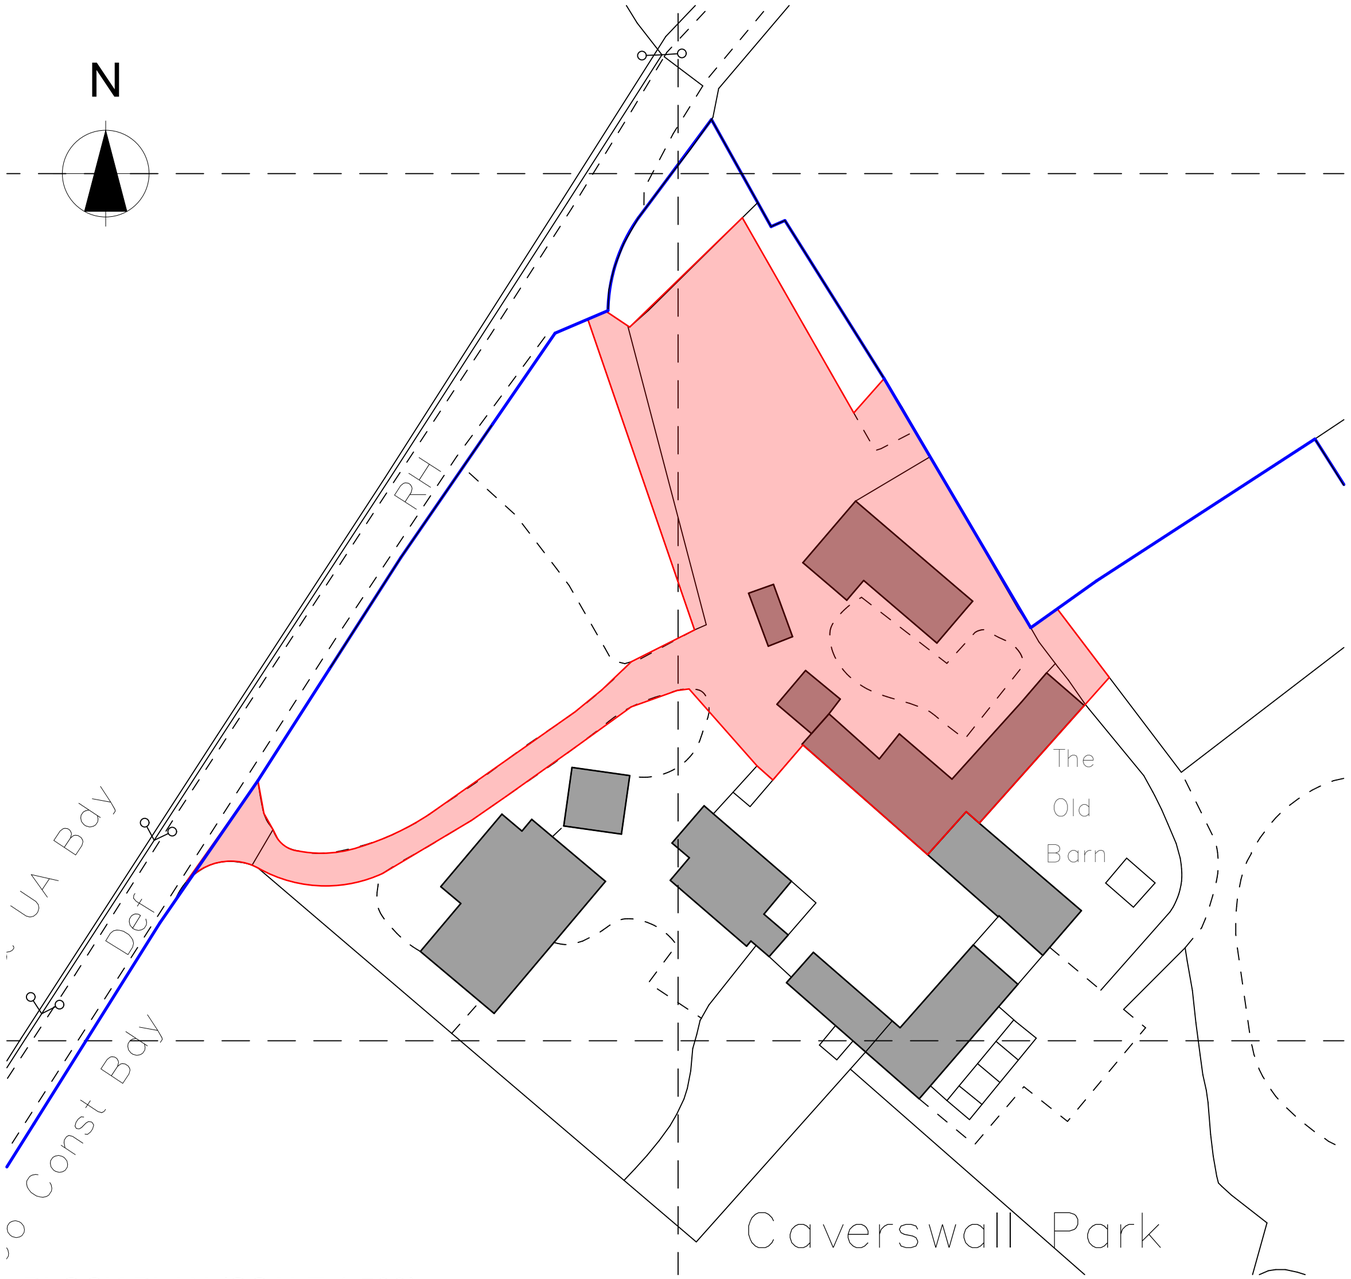

BLOCK PLAN (SCALE 1:500)

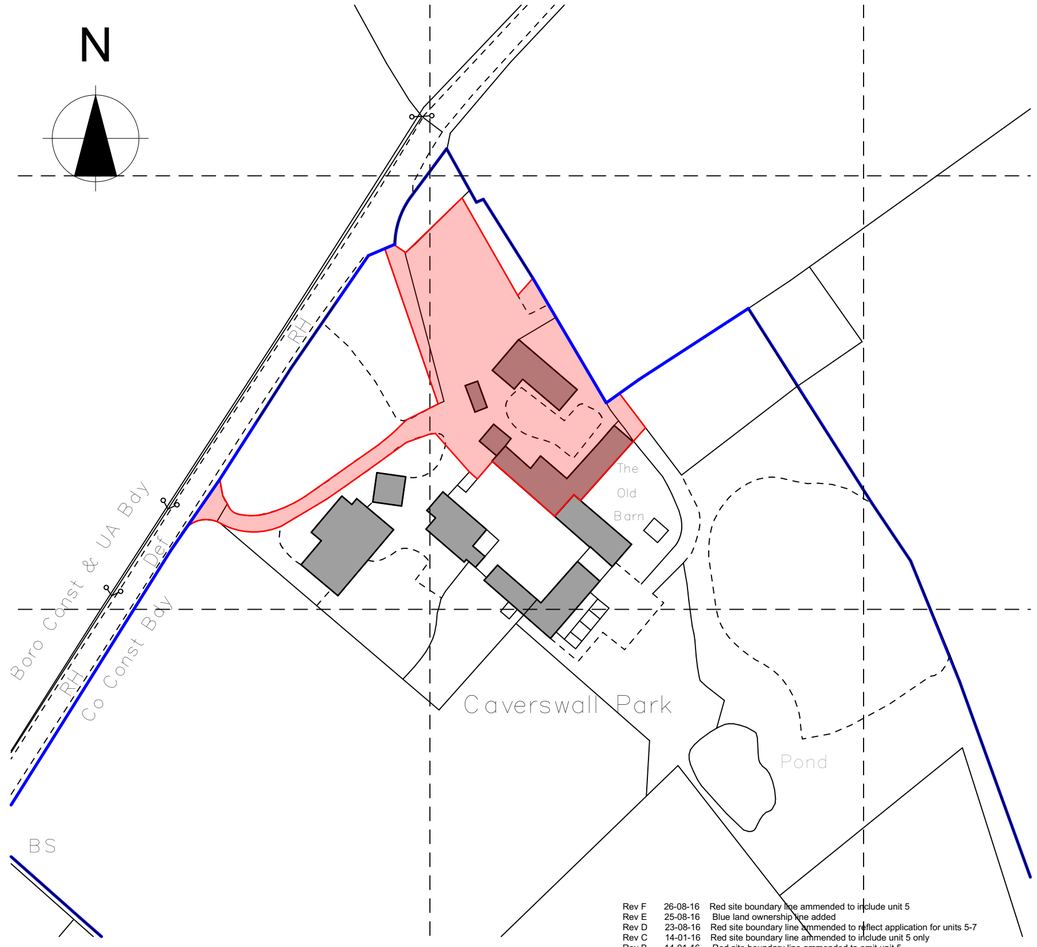

LOCATION PLAN (SCALE 1:1000)

Rev ID	Date	Comment
Rev F	26-08-16	Red site boundary line ammended to include unit 5
Rev E	25-08-16	Blue land ownership line added
Rev D	23-08-16	Red site boundary line ammended to reflect application for units 5-7
Rev C	14-01-16	Red site boundary line ammended to include unit 5 only
Rev B	14-01-16	Red site boundary line ammended to omit unit 5
Rev A	30-11-15	Red site boundary line ammended following meeting 25-11-15

wood | goldstraw | yorath
ARCHITECTS QUANTITY SURVEYORS CDM CO-ORDINATORS
Churchill House, Regent Road, Stoke on Trent, ST1 3RH.
Tel: 01782 208000 Fax: 01782 208712 E-mail: info@woodgoldstraw.co.uk
www.woodgoldstraw.co.uk

Client.
MRS J EVEREST YOUNG

Project.
REDEVELOPMENT OF
CAVERSWALL PARK FARM

Scale	Issue Date
1:500, 1:1000	26/08/2016
Sheet Size: A2	Drawn: ??

Title.
EXISTING BLOCK PLAN

Drawing Number	/ (Revision)	Revison ID
4184-01-01		F

CAD file path:
X:\3 STEVE ENGLISH'S TEAM\DRAWING REGISTER\4184-01 Everist Young, Caverswall Park Farm \4184-01 NEW BUILD LOCATION PLAN.pln

Copyright. Wood Goldstraw & Yorath.
Contractors are to check all dimensions on site and refer any discrepancies to the Architects immediately, Do not scale from this drawing.
Ordnance Survey (c) Crown Copyright 2015. All rights reserved. Licence number 100022432