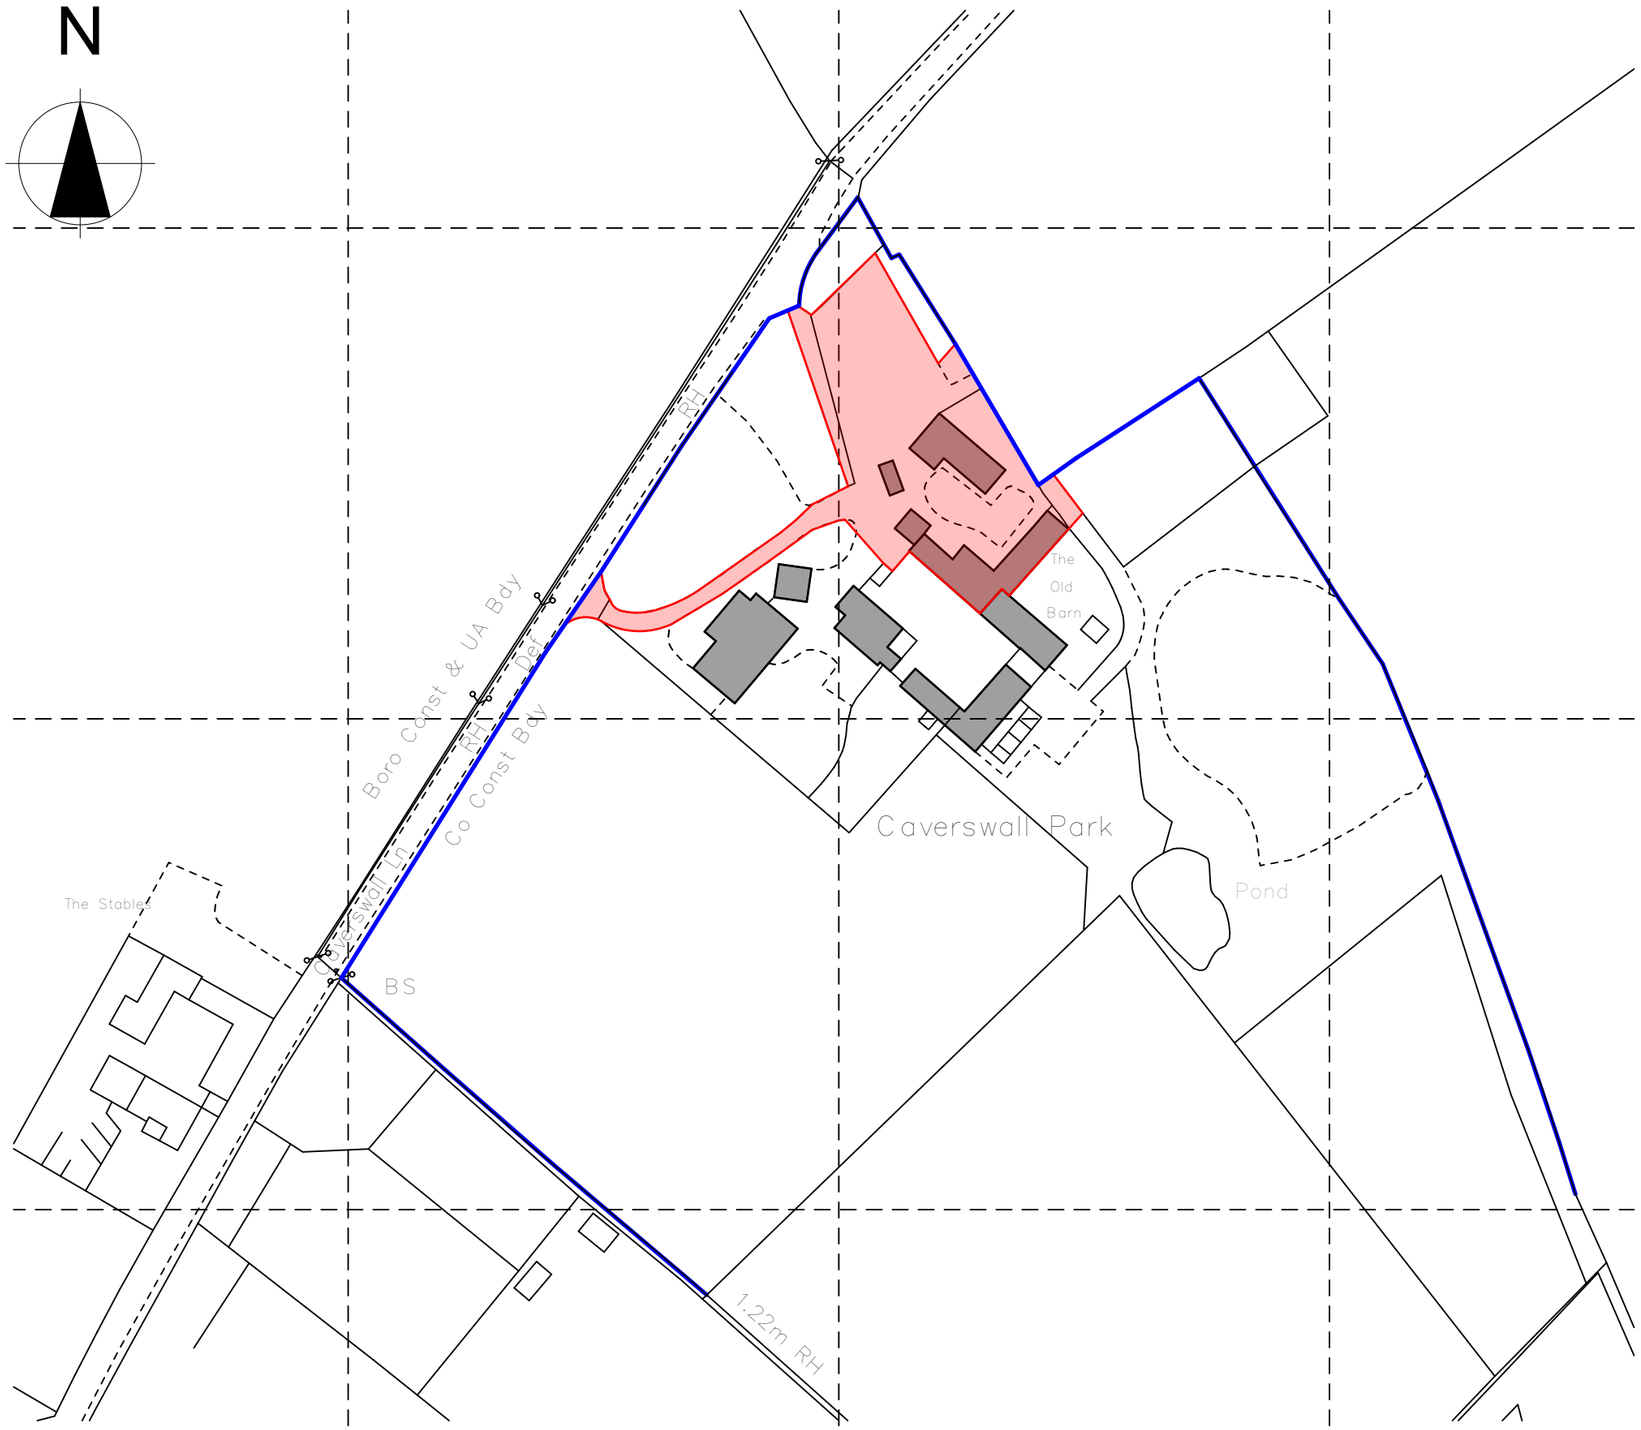

Ordnance Survey (c) Crown Copyright 2015. All rights reserved. Licence number 100022432

LOCATION PLAN (SCALE 1:1250)

Rev ID Date Comment

wood | goldstraw | yorath
ARCHITECTS QUANTITY SURVEYORS CDM CO-ORDINATORS
Churchill House, Regent Road, Stoke on Trent, ST1 3RH.
Tel: 01782 208000 Fax: 01782 208712 E-mail: info@woodgoldstraw.co.uk
www.woodgoldstraw.co.uk

Client.
MRS J EVEREST YOUNG

Project.
REDEVELOPMENT OF CAVERSWALL PARK FARM

Scale	Issue Date
1:1250	14/09/2016
Sheet Size: A3	Drawn: ??

Title.
Location Plan

Drawing Number	/ (Revision)	Revison ID
4184-01-35		

CAD file path:
X:\3 STEVE ENGLISH'S TEAM\DRAWING REGISTER\4184-01 Everist Young, Caverswall Park Farm \4184-01 NEW BUILD LOCATION PLAN.pln

Copyright. Wood Goldstraw & Yorath.
Contractors are to check all dimensions on site and refer any discrepancies to the Architects immediately. Do not scale from this drawing.