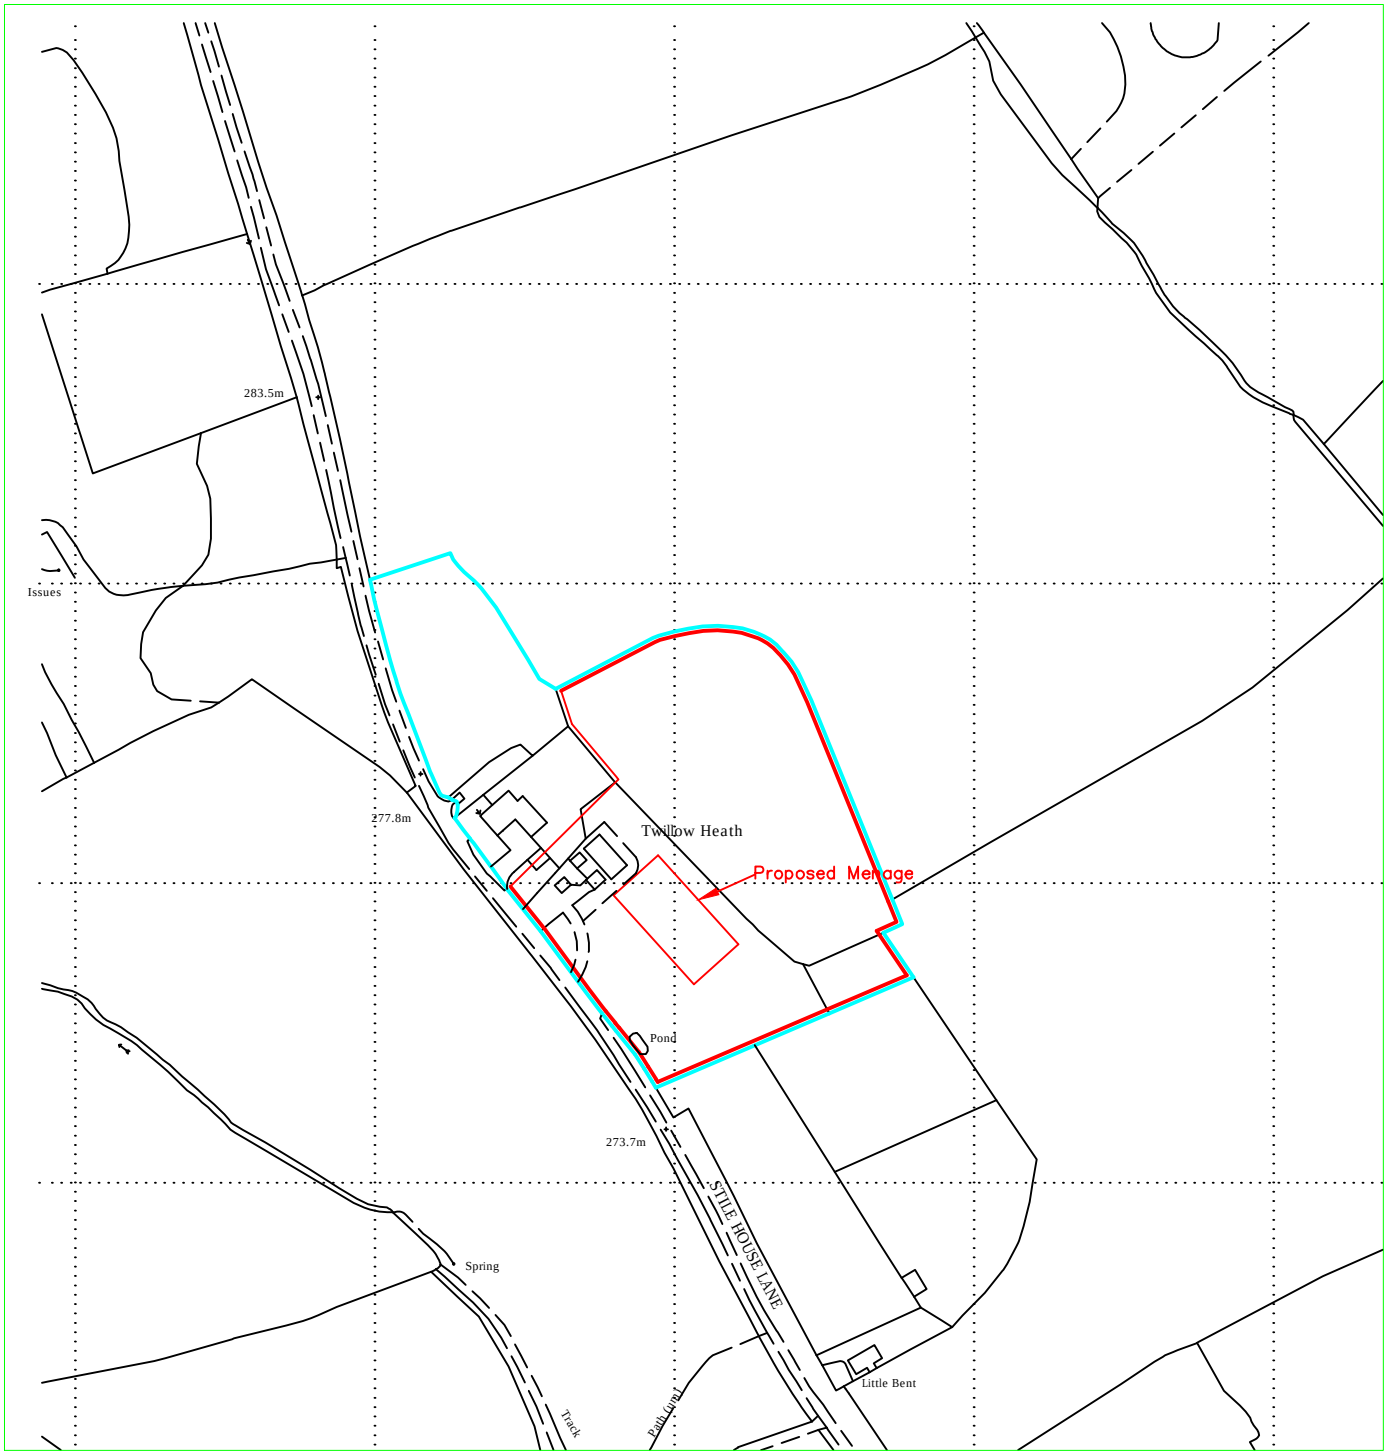

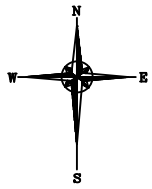

Reproduced from Ordnance Survey digital map data, 1:2500 scale, by permission of Ordnance Survey on behalf of The Controller of Her Majesty's Stationery Office.
© Crown copyright. All rights reserved. Licence Number: 100046980

Client:	Mr S M Tweats Twillow Heath, Stile House Lane, Bradnop, Leek, ST13 7NE	Drawn: Joanne Stanley	Designed:
Project:	Proposed Menage Area	Checked:	Approved:
Title:	Location plan	Index no.:	Date: 18/07/2017
		Scales: 1:2500 @ A4	

A & H Structures Ltd
Narlow Works, Thorpe
ASHBOURNE. DE6 2AT
Tel: 01335 350419
Fax: 01335 350533

Drg. No. 1197-001

Rev.