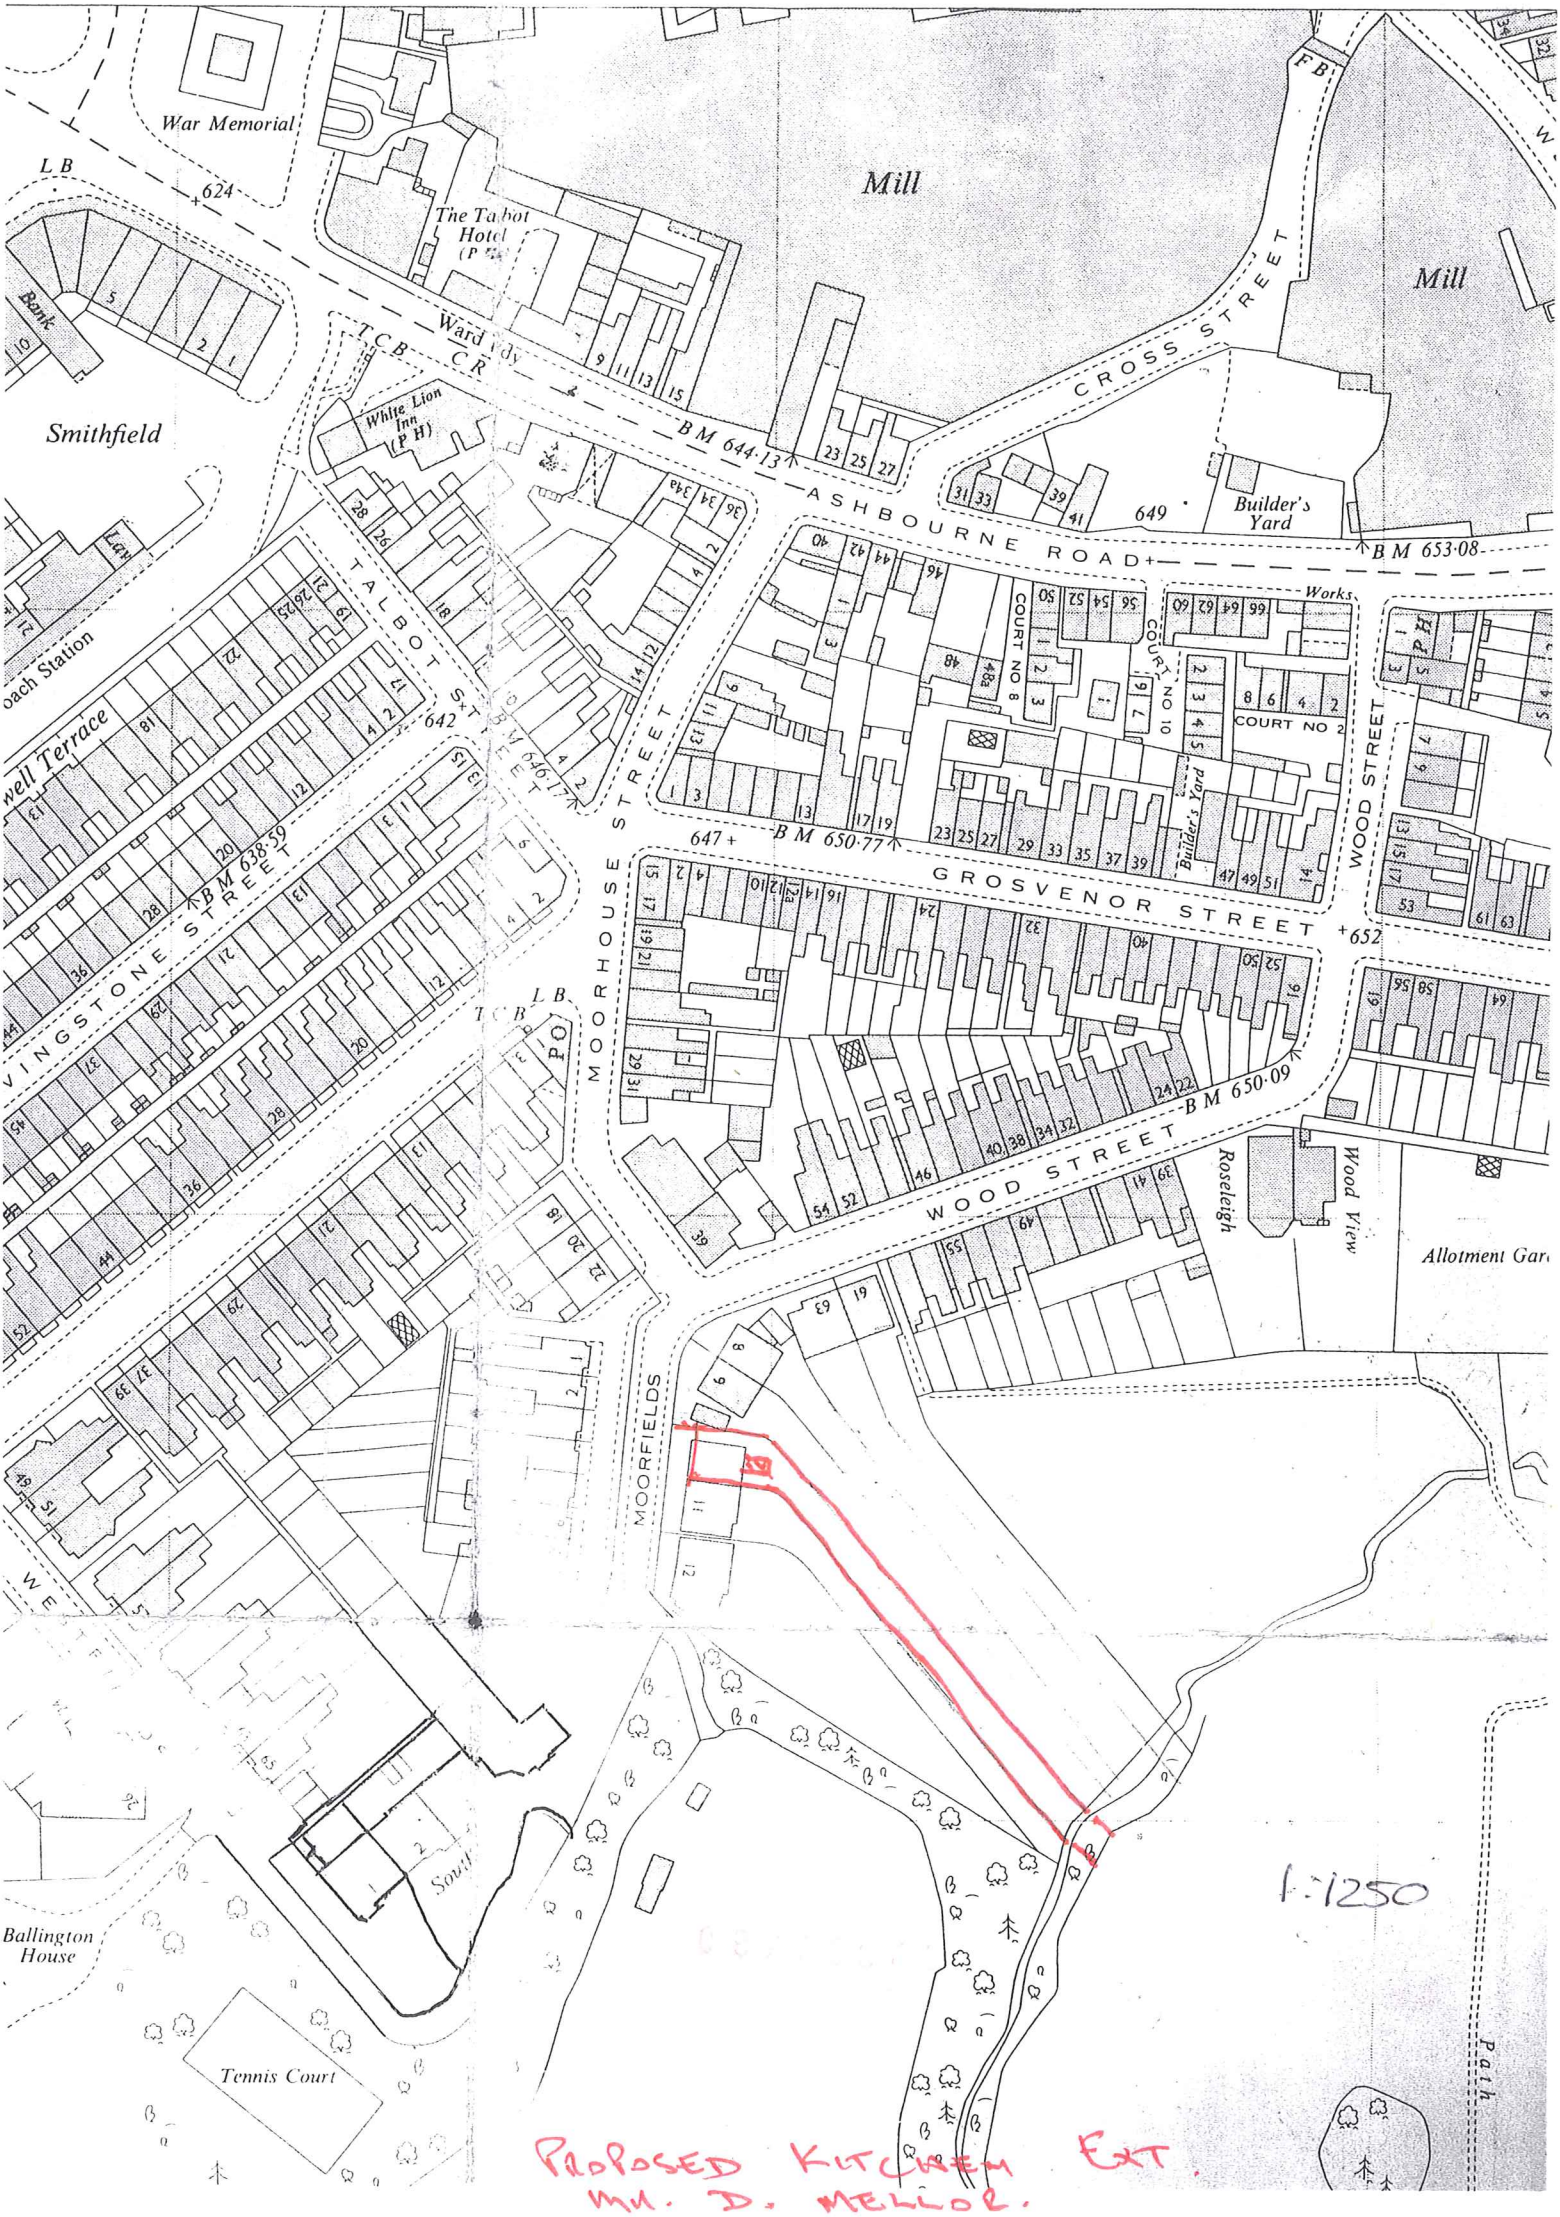
War Memorial
Mill
Mill
The Talbot Hotel
Smithfield
Bank
Ward Vdy
White Lion Inn (P H)
CROSS STREET
ASHBOURNE ROAD
Builder's Yard
Works
COURT NO 8
COURT NO 10
COURT NO 2
TALBOT STREET
MOORHOUSE STREET
GROSVENOR STREET
WOOD STREET
Builder's Yard
Roseleigh
Wood View
Allotment Gar
MOORFIELDS
Ballington House
Tennis Court
Path
1:1250
PROPOSED KITCHEN EXT.
MR. D. MELLOR.