A1 1:50

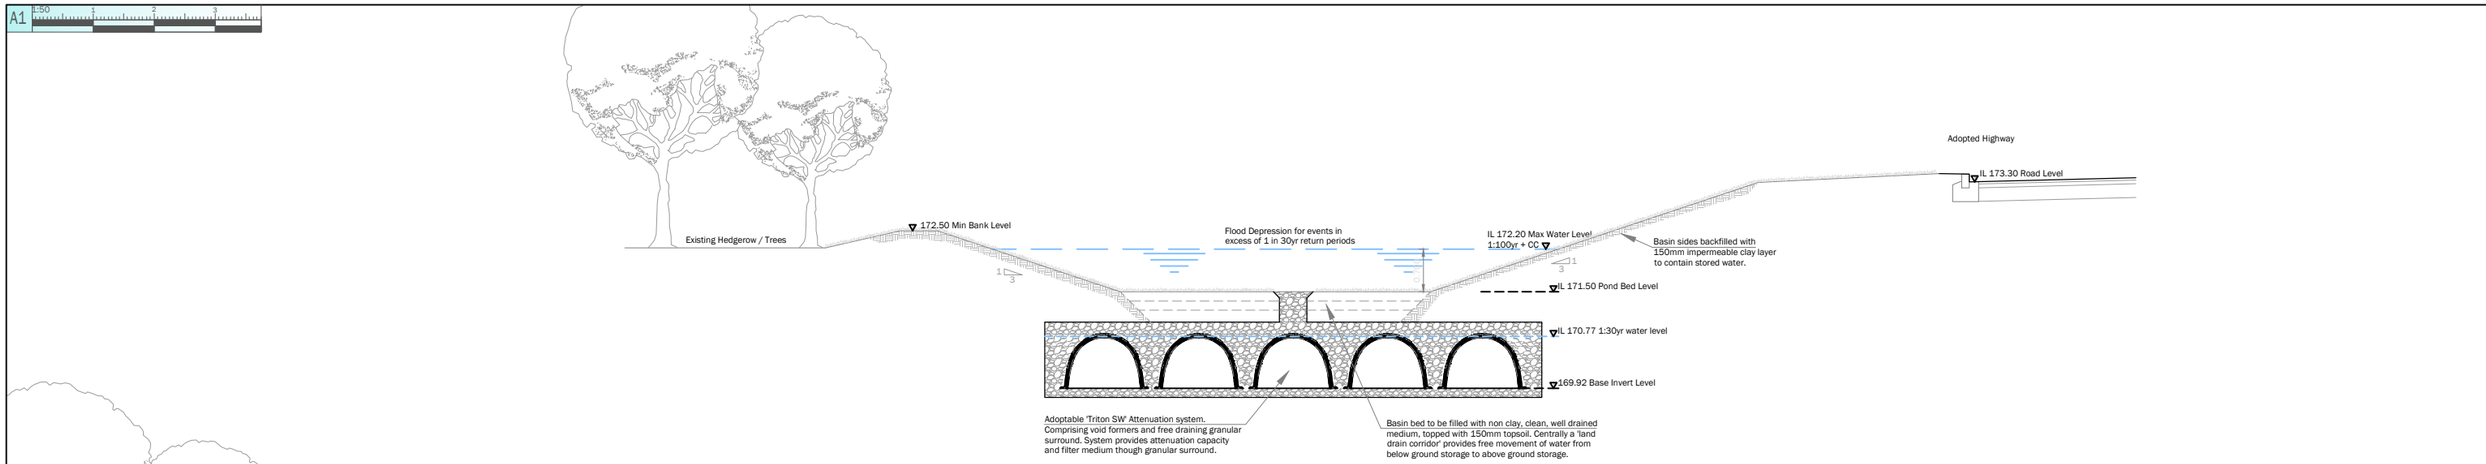

SECTION A-A

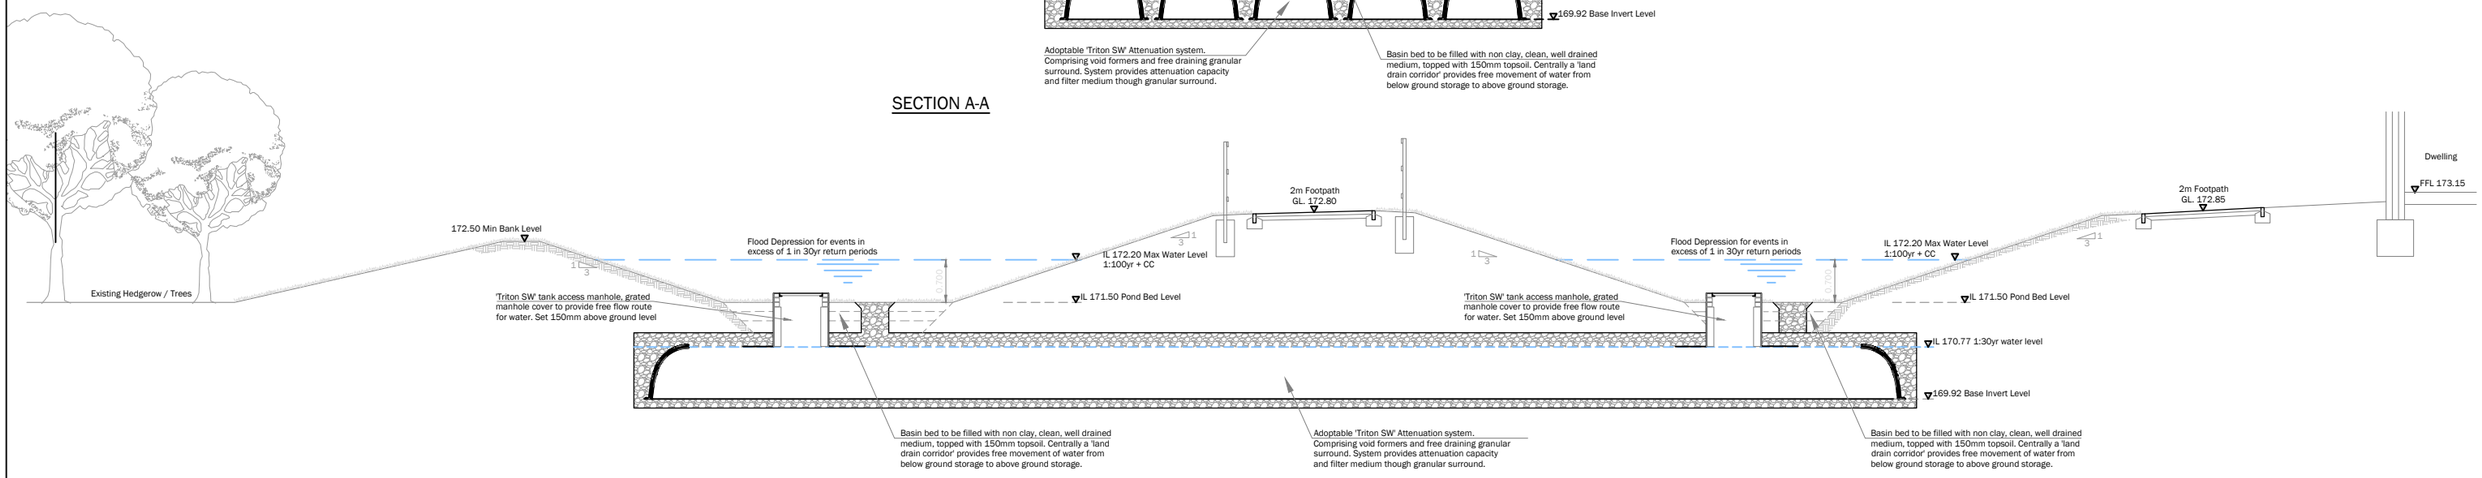

SECTION B-B

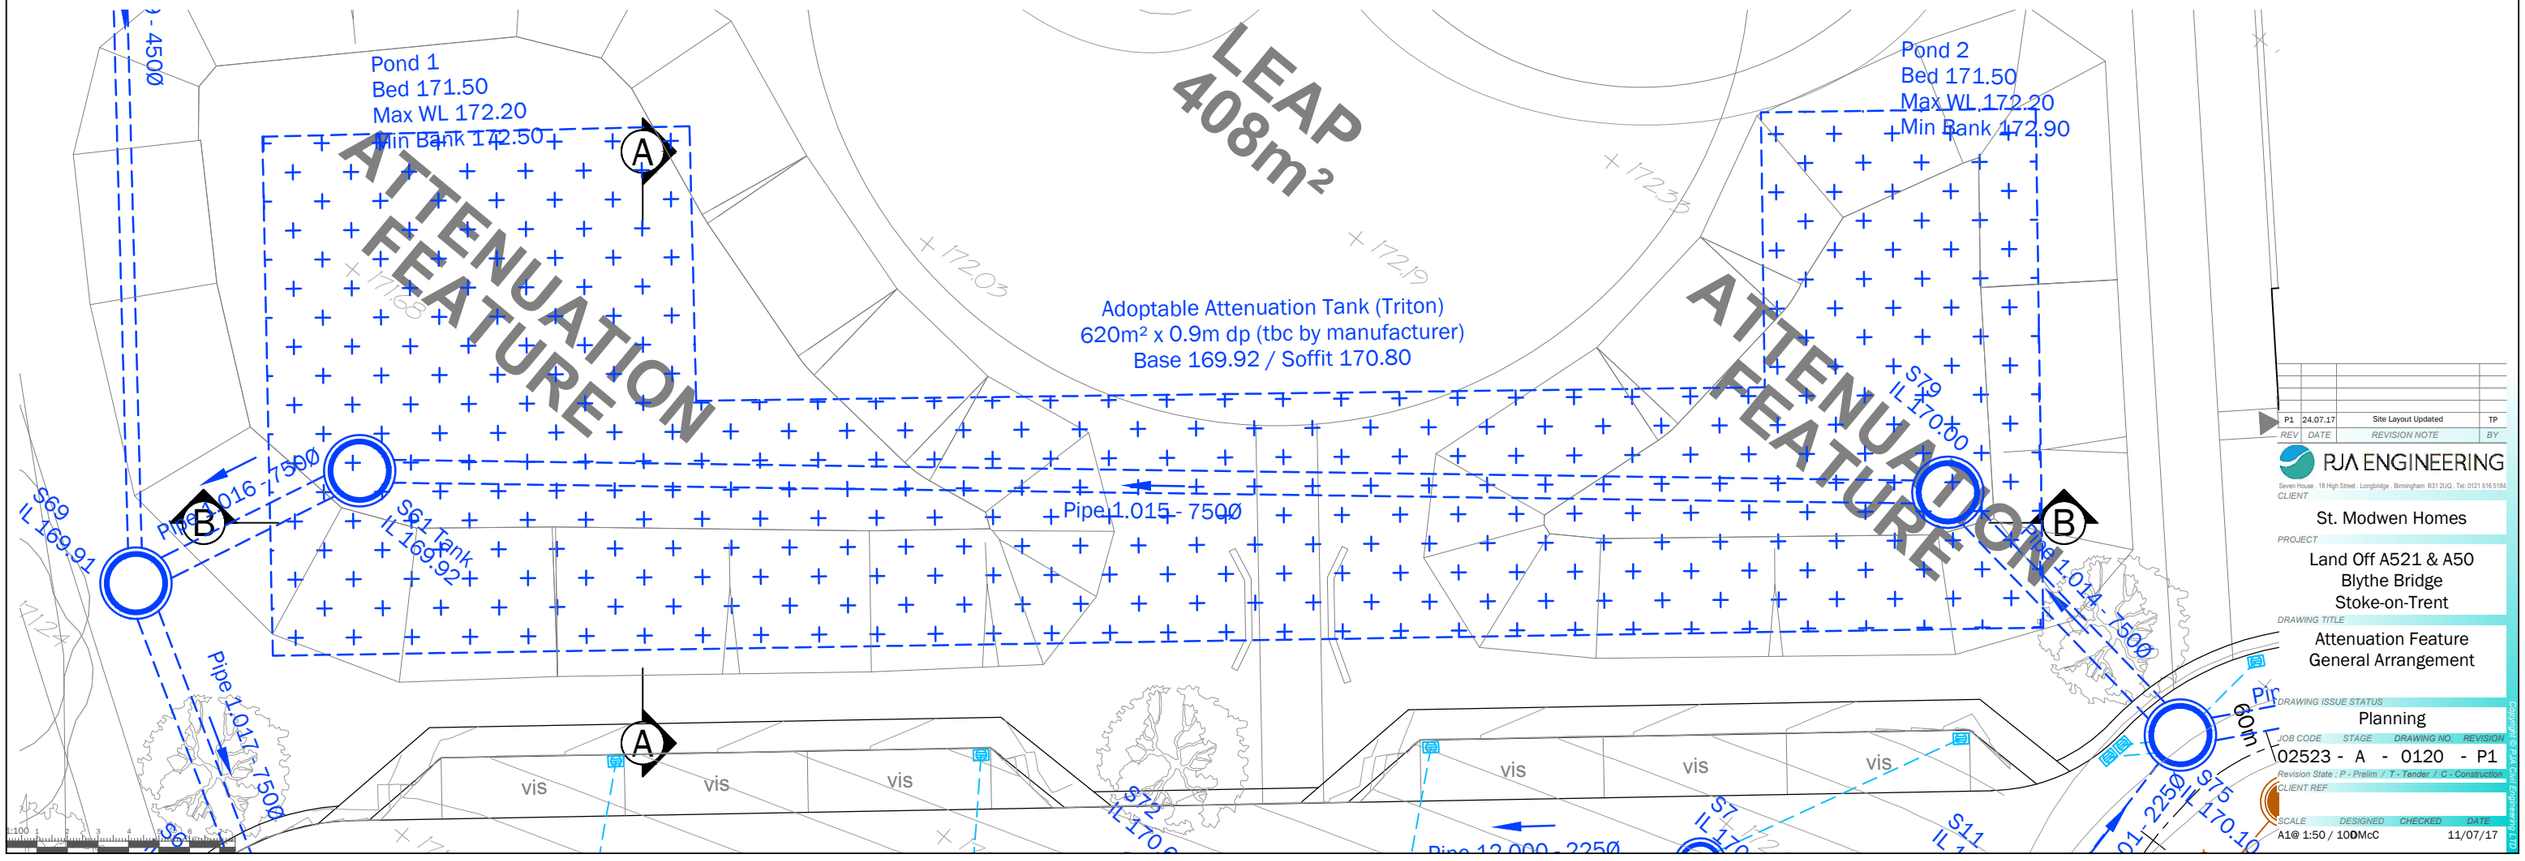

REV	DATE	REVISION NOTE	BY
P1	24.07.17	Site Layout Updated	TP

PJA ENGINEERING
Seven House . 18 High Street . Longbridge . Birmingham B31 2UQ . Tel: 0121 516 5184

CLIENT
St. Modwen Homes

PROJECT
Land Off A521 & A50
Blythe Bridge
Stoke-on-Trent

DRAWING TITLE
Attenuation Feature
General Arrangement

DRAWING ISSUE STATUS
Planning

JOB CODE	STAGE	DRAWING NO.	REVISION
02523	A	0120	P1

Revision State : P - Prelim / T - Tender / C - Construction

CLIENT REF

SCALE	DESIGNED	CHECKED	DATE
A1@ 1:50 / 100	DMcC		11/07/17

Copyright PJA Civil Design Ltd