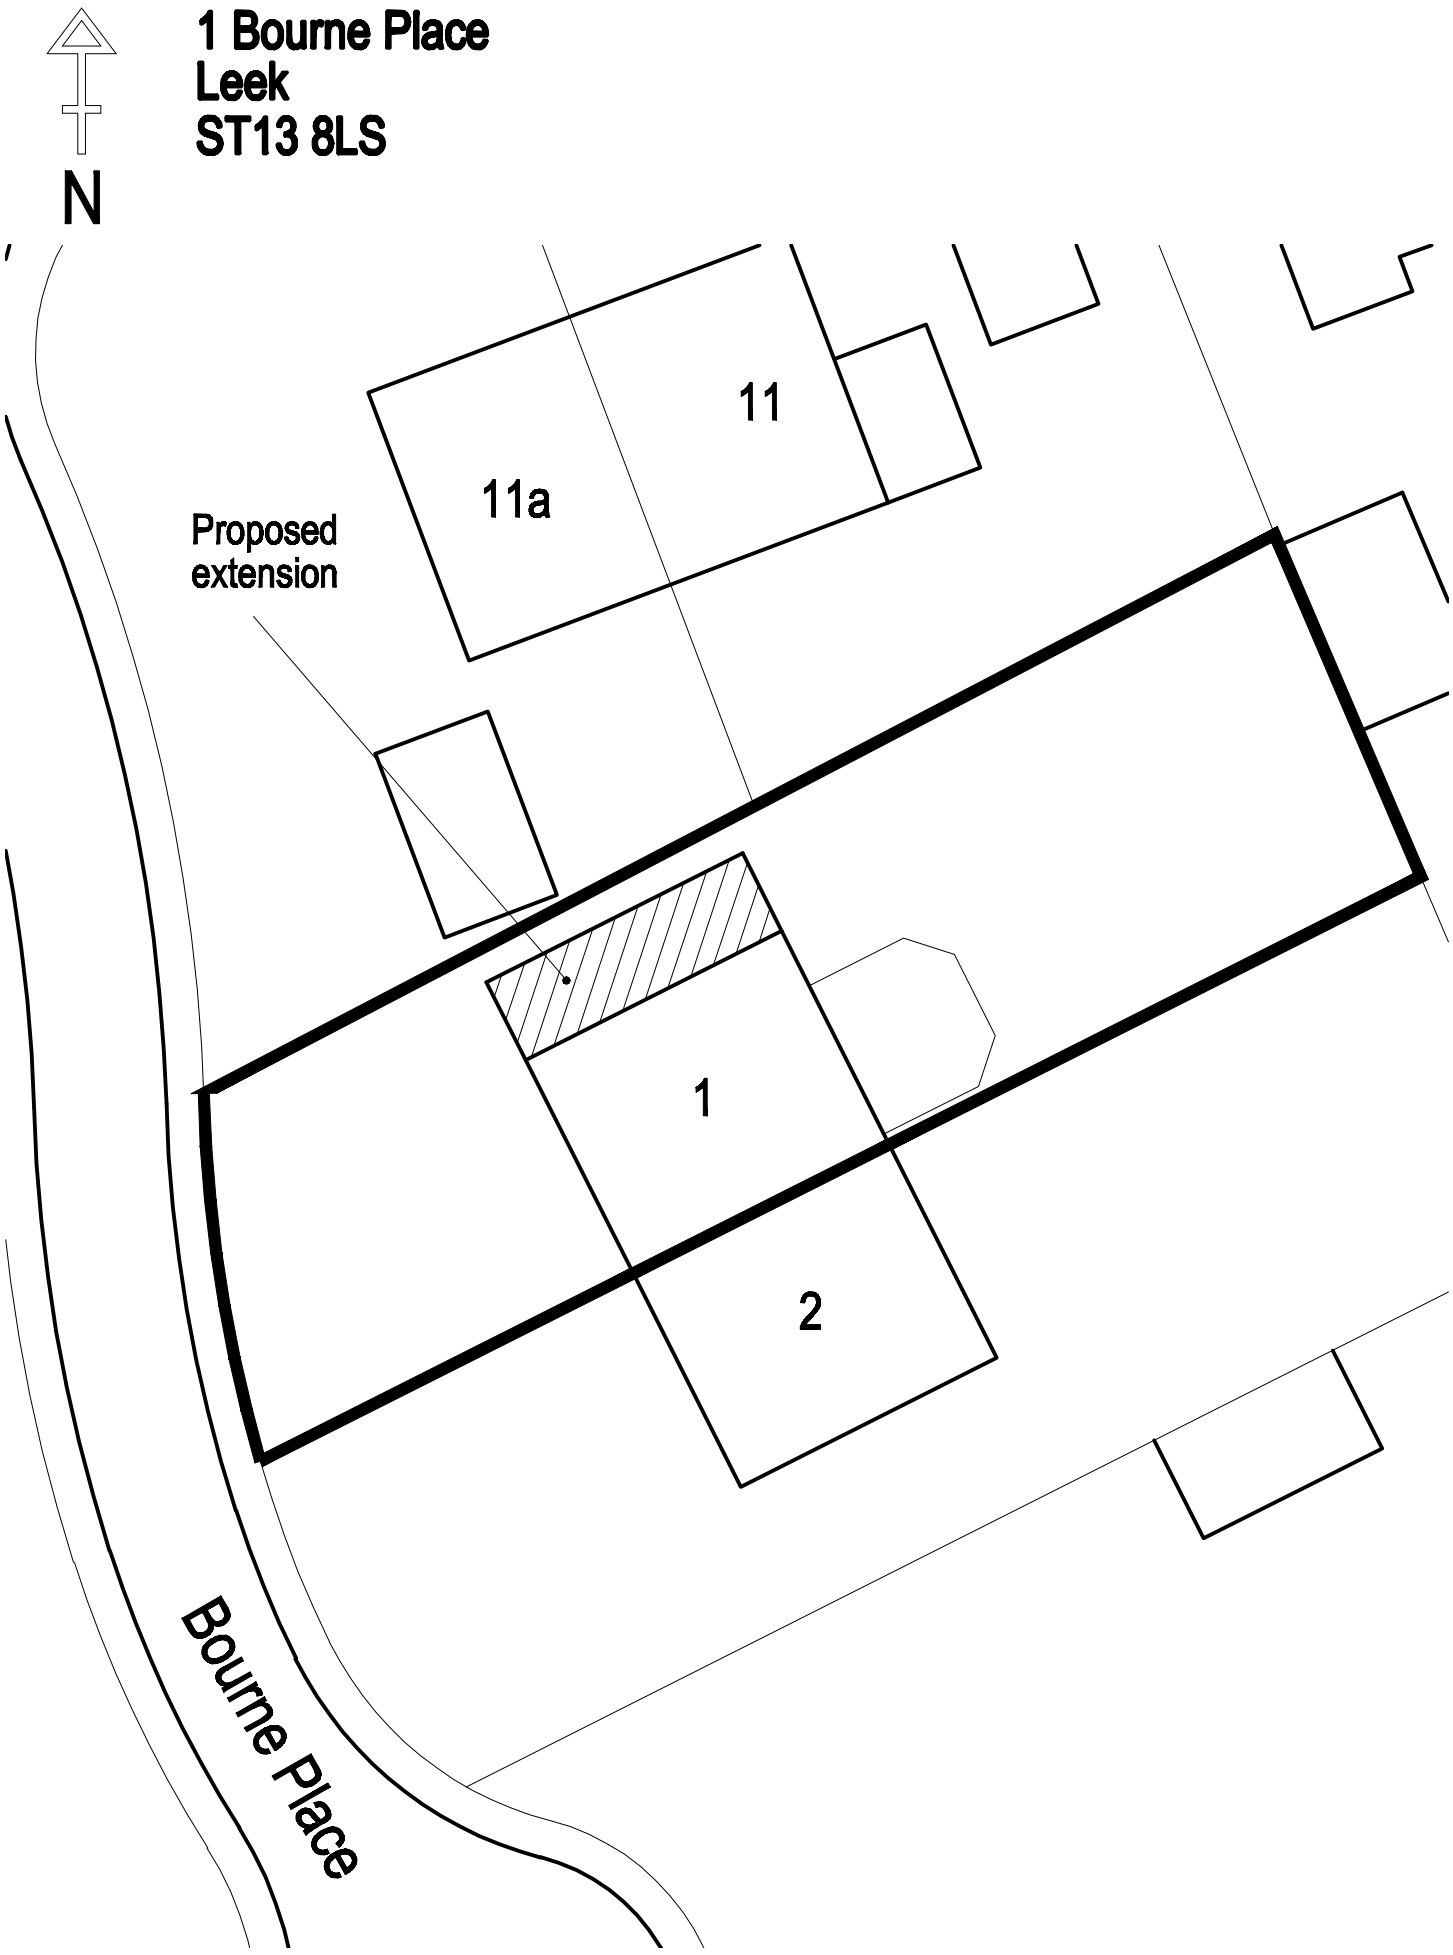


Application Block Plan
Scale 1:200