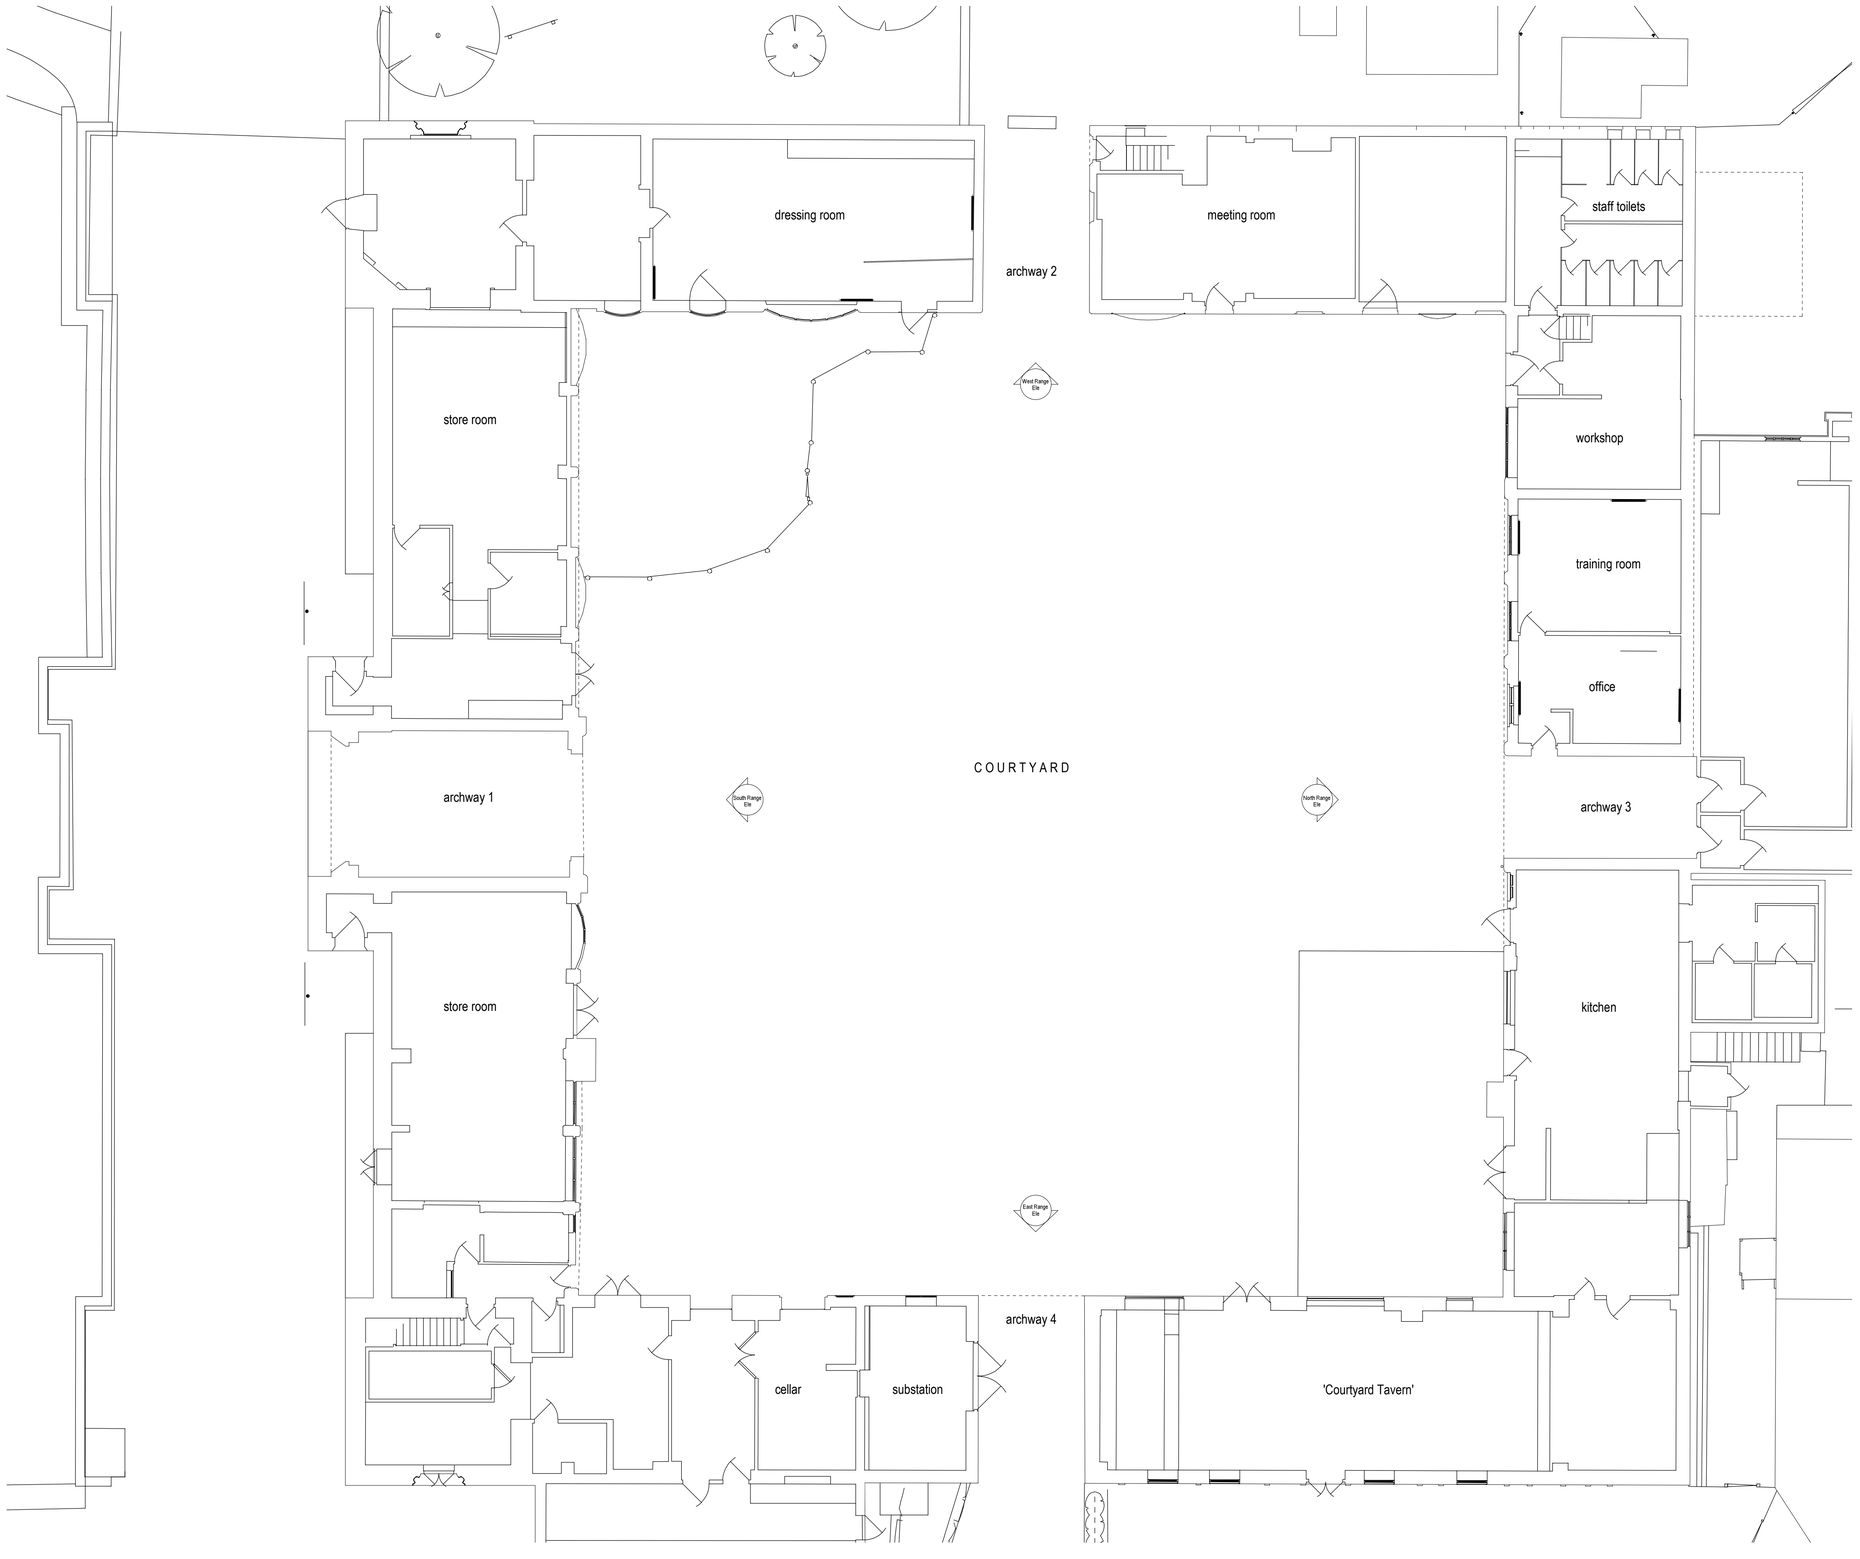

Ground Floor Plan 'as existing' | 1:100

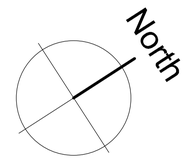

Rev	Date	Drawn	Description
-	-	-	-

ctd architects

Clerk Bank House
Clerk Bank
LEEK
Staffordshire
ST13 5HE
t : 01538 373477
f : 01538 386503
e : info@ctdarchitects.co.uk
w : www.ctdarchitects.co.uk

ctd architects © 2017
- This drawing is copyright.
- All dimensions to be checked on site before proceeding.
- Contractor must notify the architect of any discrepancies before proceeding.
- Contractor to check/adjust dimensions of new work to suit existing conditions. Do not assume existing structure or details are plumb, square or level.
- All drawings to be read in conjunction with all other consultants drawings and specs.

Client: Alton Towers Resort

Project: Ingestre Court, ALTON TOWERS RESORT

Title: First Floor Plan 'as existing'

Scale: 1:100 | Size: A1 | Drawn: SE | Chk'd: CH | Date: 03/05/2017

Status: SURVEY DRAWING

Job No.: 0860 IC | Drawing No.: AL 05 | Rev.: -