


South Range Courtyard (north) Elevation 'as existing' | 1:50

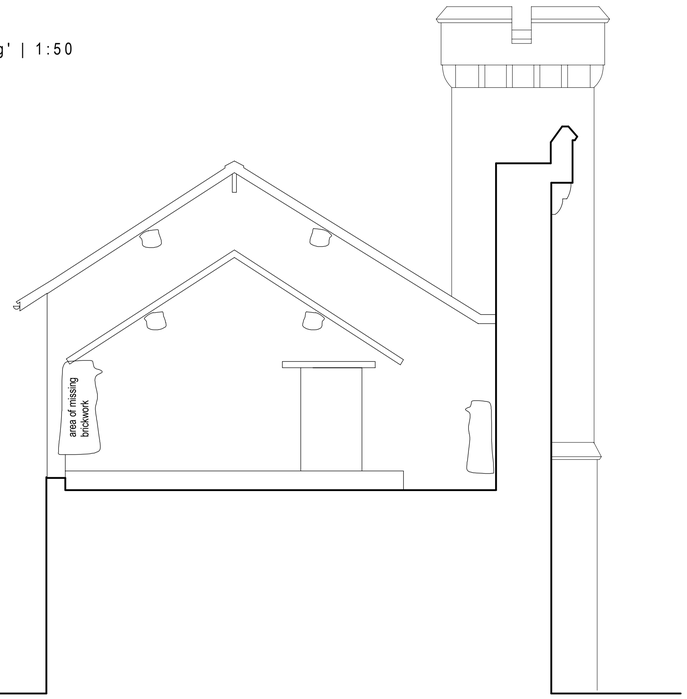


South Range Gable (west) Elevation 'as existing' | 1:50

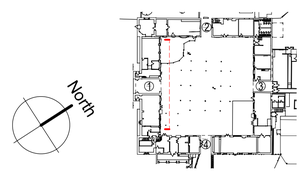


| Rev | Date | Drawn | Description |
|---|---|---|---|
| - | - | - | - |

ctd architects

Clerk Bank House
Clerk Bank
LEEK
Staffordshire
ST13 5HE

t : 01538 373477
f : 01538 386503
e : info@ctdarchitects.co.uk
w : www.ctdarchitects.co.uk

ctd architects © 2017
- This drawing is copyright.
- All dimensions to be checked on site before proceeding.
- Contractor must notify the architect of any discrepancies before proceeding.
- Contractor to check/adjust dimensions of new work to suit existing conditions. Do not assume existing structure or details are plumb, square or level.
- All drawings to be read in conjunction with all other consultants drawings and specs.

Client: Alton Towers Resort

Project: Ingestre Court
ALTON TOWERS RESORT

Title: Courtyard Elevations 'as existing'

Scale: 1:50 | Size: A1 | Drawn: SE | Chk'd: CH | Date: 03/05/2017

Status: SURVEY DRAWING

Job No.: 0860 IC | Drawing No.: AL 07 | Rev.: -