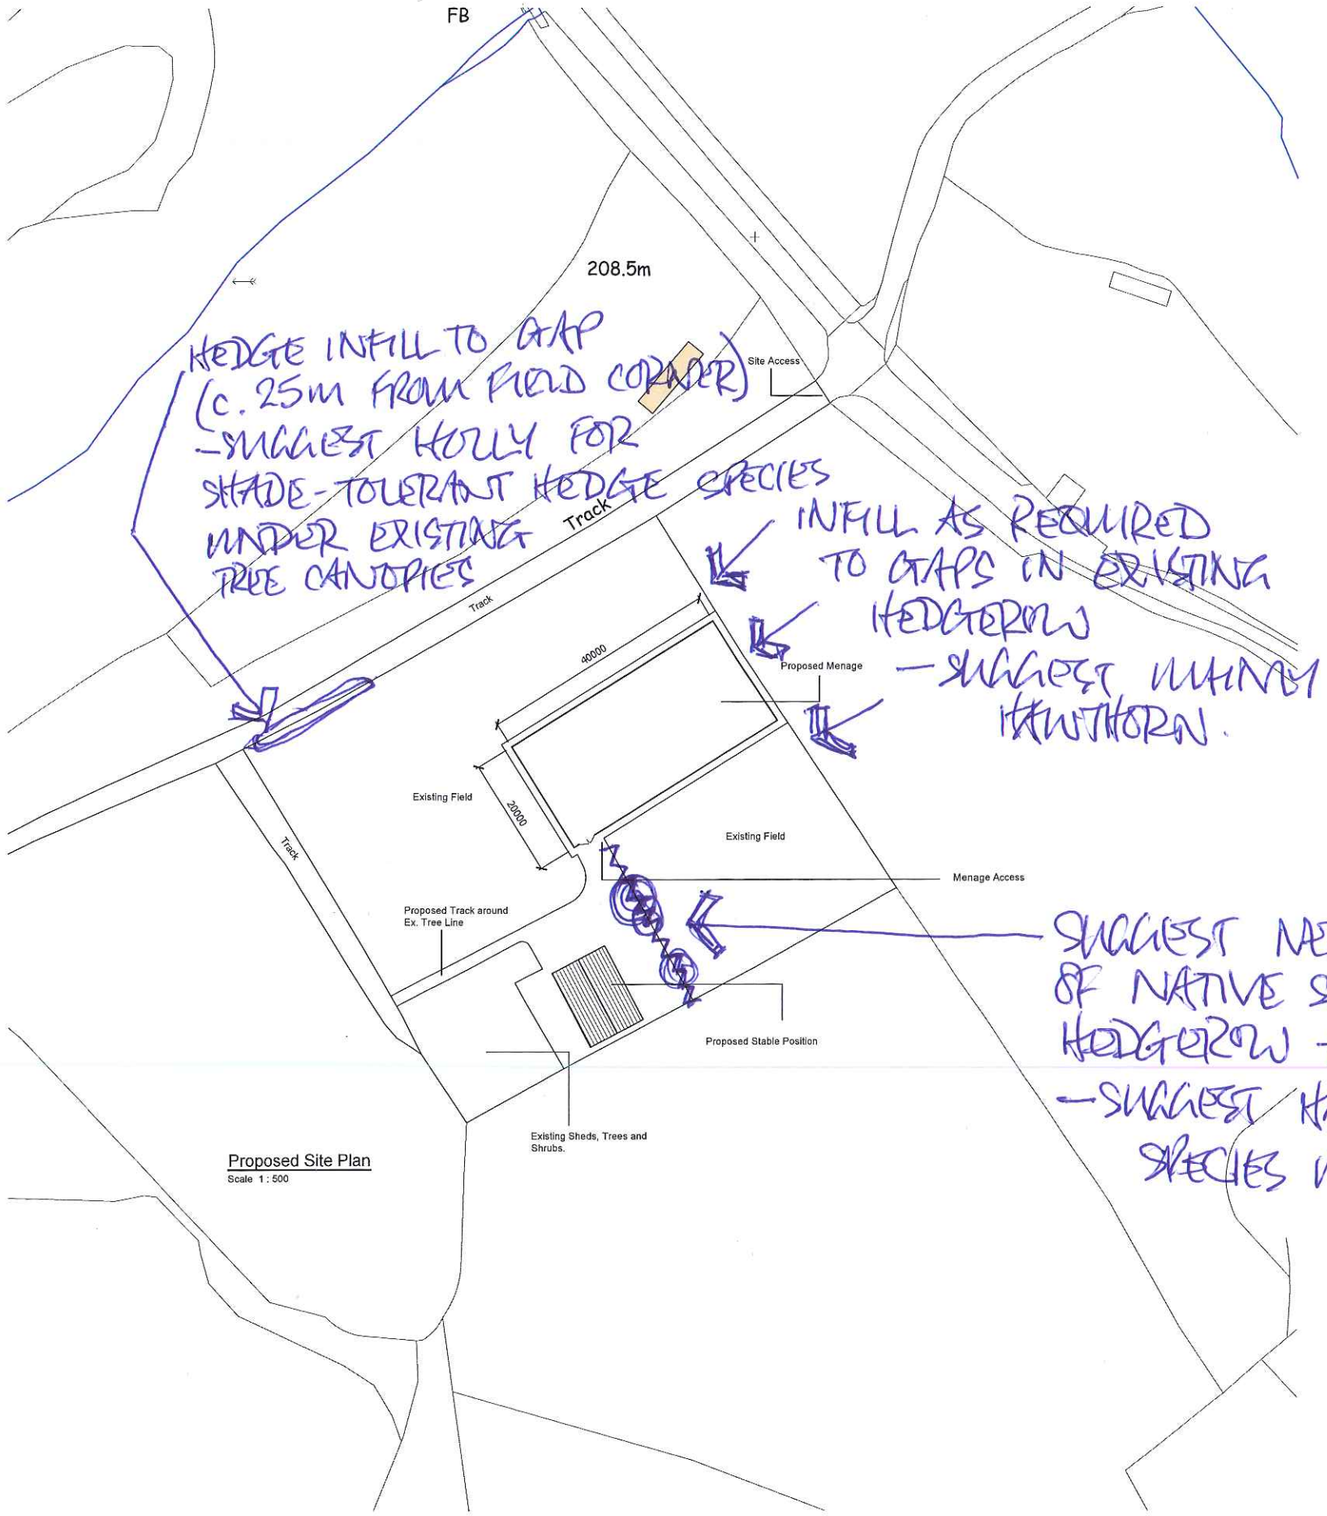

Proposed Site Plan
Scale 1 : 500

HEDGE INFILL TO GAP (c.25m FROM FIELD CORNER) – SUGGEST HOLLY FOR SHADE-TOLERANT HEDGE SPECIES UNDER EXISTING TREE CANOPIES

INFILL AS REQUIRED TO GAPS IN EXISTING HEDGEROW – SUGGEST MIXED HAWTHORN.

SUGGEST NEW STRETCH OF NATIVE SPECIES HEDGEROW + TREES. – SUGGEST HAWTHORN/HOLLY SPECIES MIX FOR HEDGE.

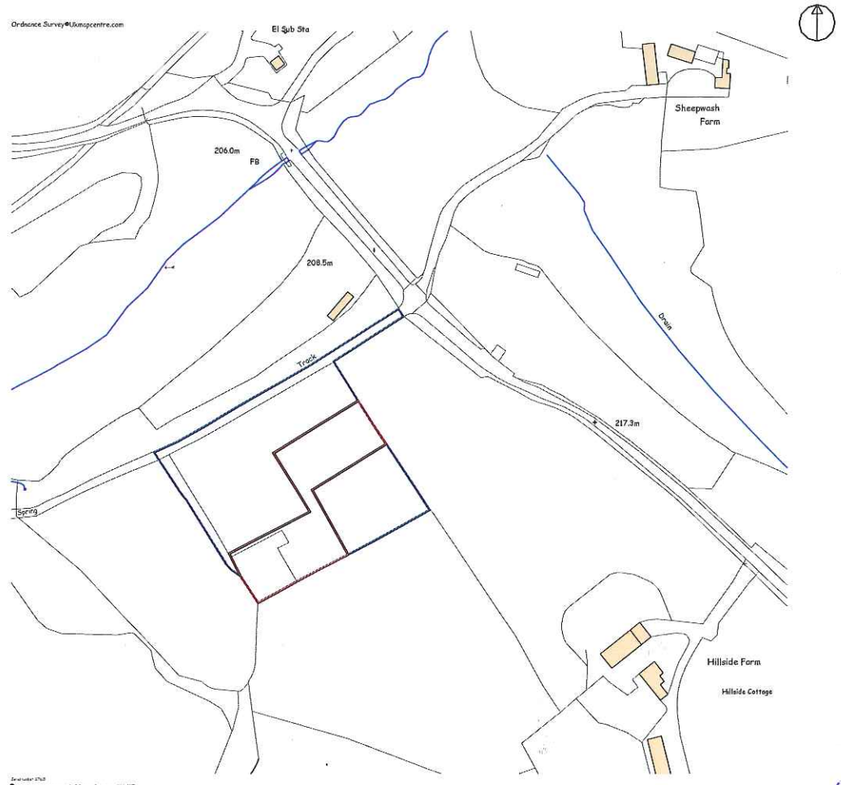

Location Plan
Scale 1 : 1250

SKETCH PLAN 15/08/17 ANNOTATED BY SMDC ARBORICULTURAL OFFICER TO INDICATE LANDSCAPING ADVICE.

0 0.1 0.2 0.3 0.4 0.6 0.8 1m
SCALE 1:20

0m 0.5 1 1.5 2 3 4 5m
SCALE 1:50

Rev.	Revision Description	Drn			Date

A.J.S.
Structural Design
62 Carter Street
Uttoxeter
Staffs. ST14 8EU
Tel: 01889 568056
Fax: 01889 569805

Client:
JMI Planning
Land at Handley Banks, Caverswall
Stoke-on-Trent, ST11 9EY

Title:
Proposed Stables and Menage:
Location Plan and Indicative Site Plsan

Drawn by:	Date:	Index No.:
JG	June 2017	

Scales:
As Shown Paper Size A1

Drawing No: A3143 - 001
Revision