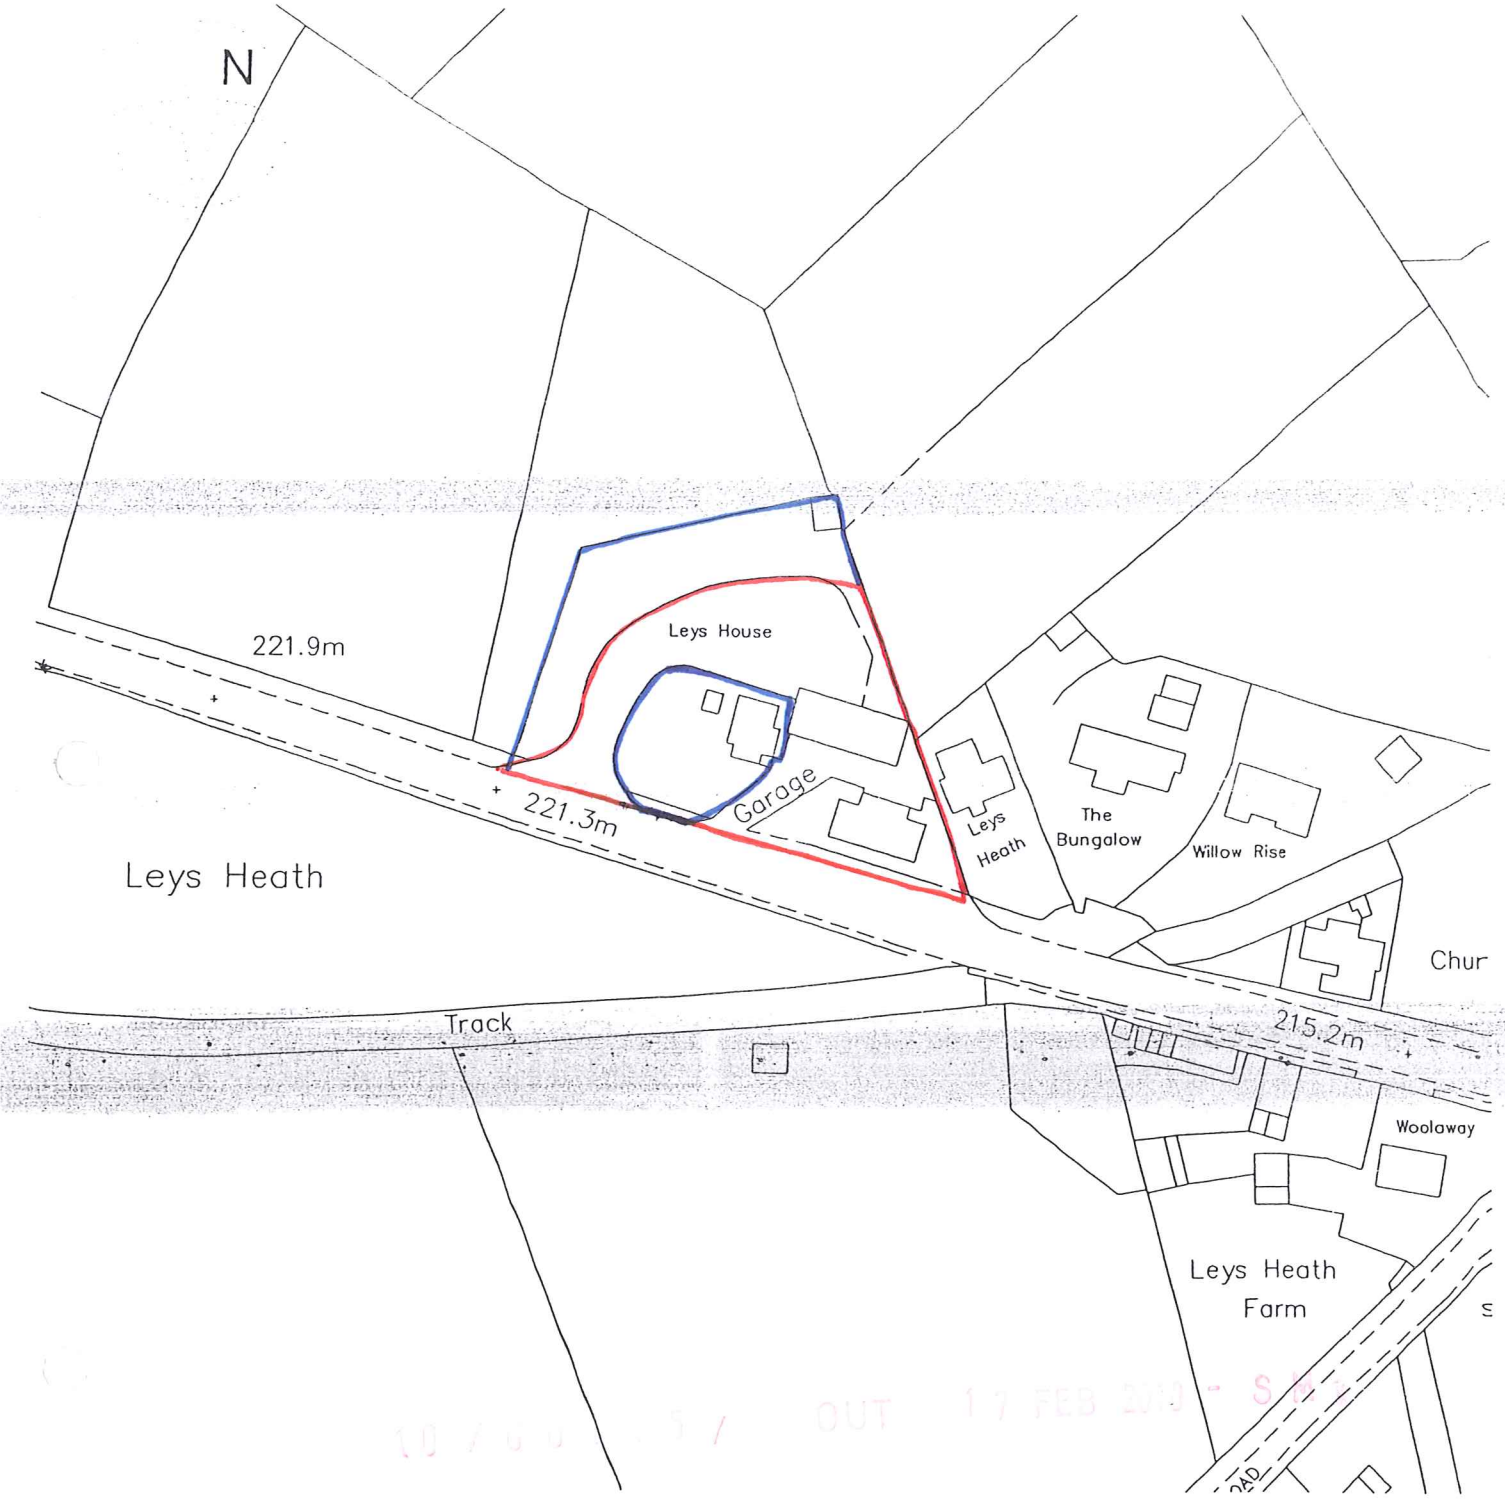

LEYS HOUSE, WHISTON.

LOCATION PLAN

Scale - 1:1250
Paper size: A4

STEPHEN GOWER ASSOCIATES.
29A ST. EDWARD STREET,
LEEK,
STAFFORDSHIRE,
ST13 5DN.

Tel: 01538 386808
Fax: 01538 384401