
Location of Proposed Agricultural Access
Land at Lask Edge Road, Leek, ST13 8QG

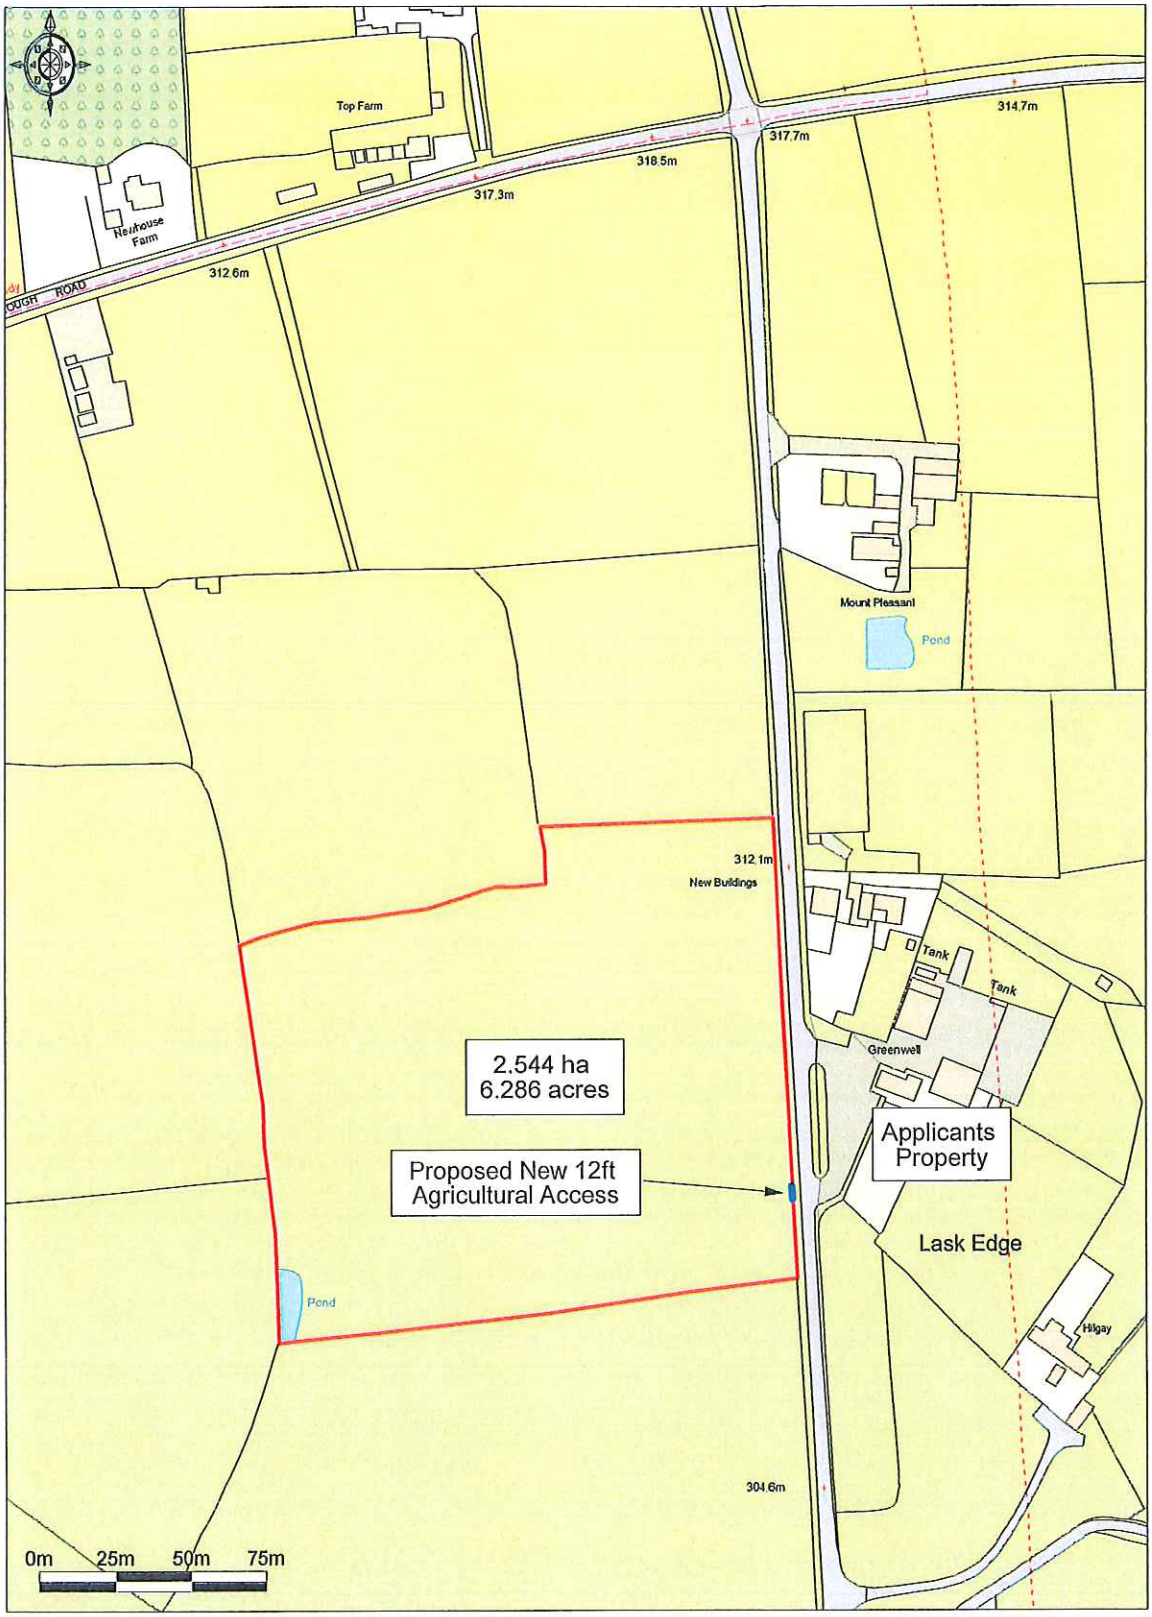

Promap®
Ordnance Survey © Crown Copyright 2016. All rights reserved.
Licence number 100022432. Plotted Scale - 1:2500

Scale 1:2500