

PROPOSED REAR ELEVATION | **PROPOSED SIDE ELEVATION** | **PROPOSED FRONT ELEVATION** | **PROPOSED SIDE ELEVATION**

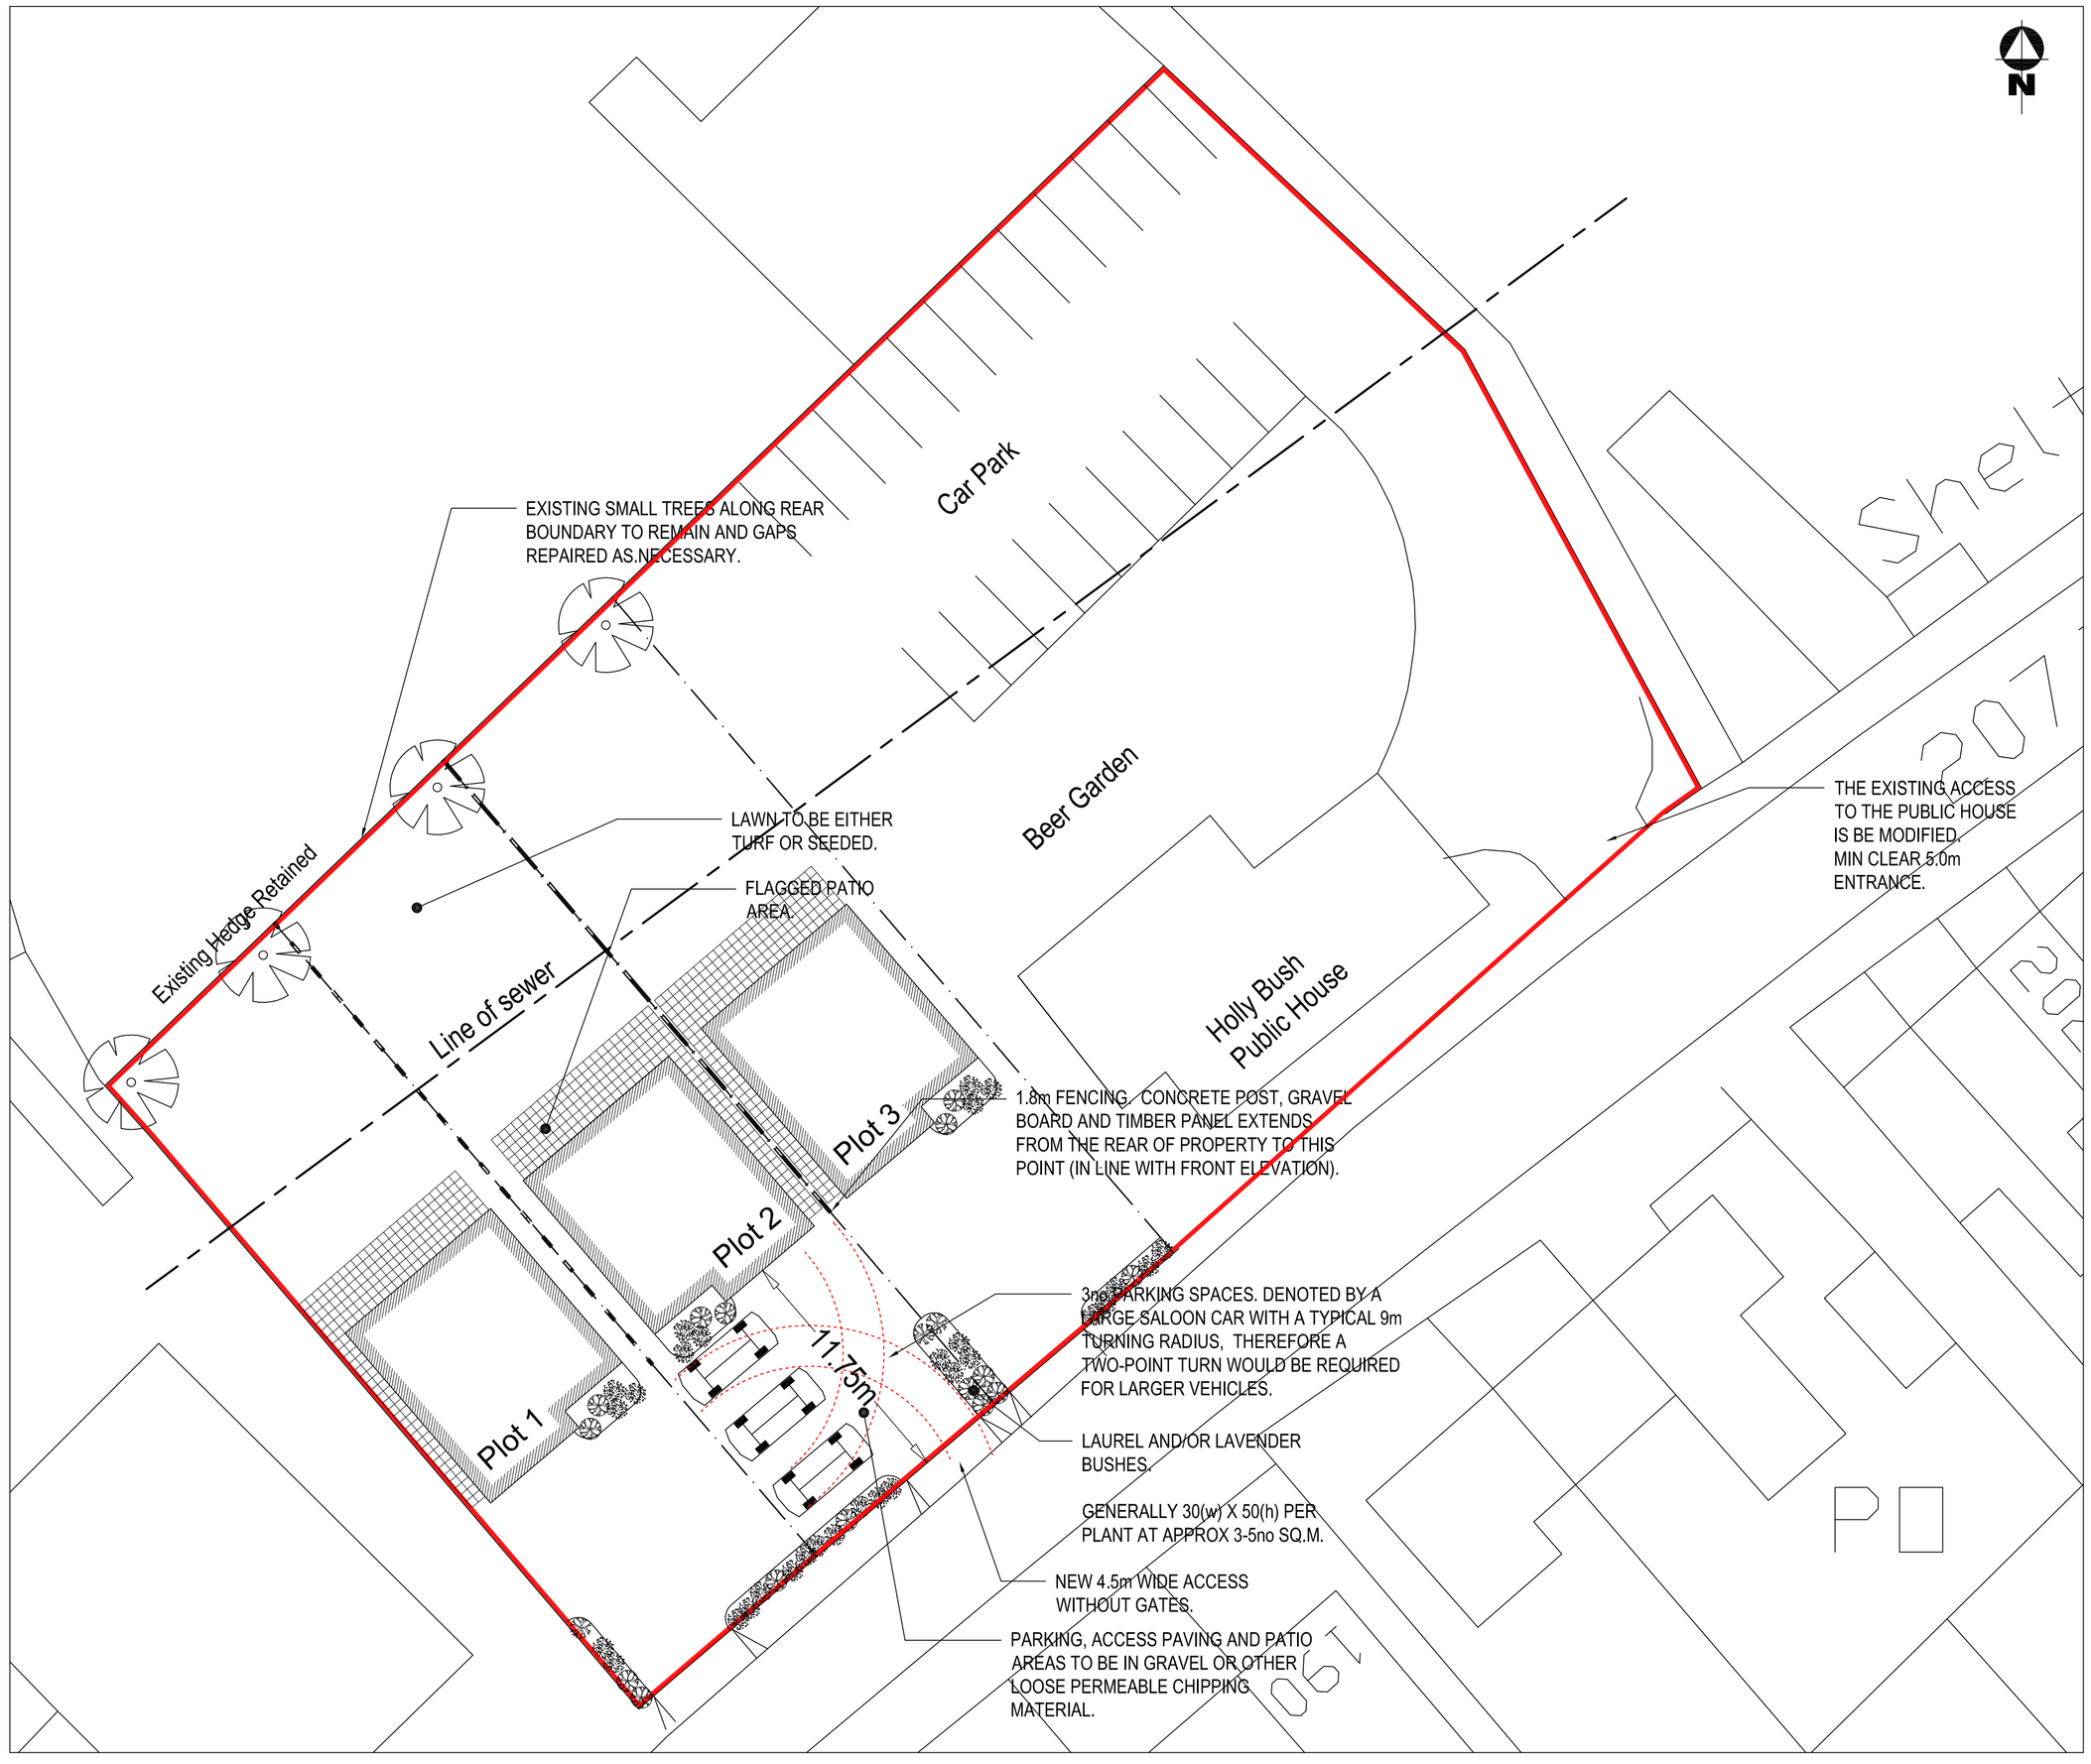

SITE PLAN (SCALE 1:500)

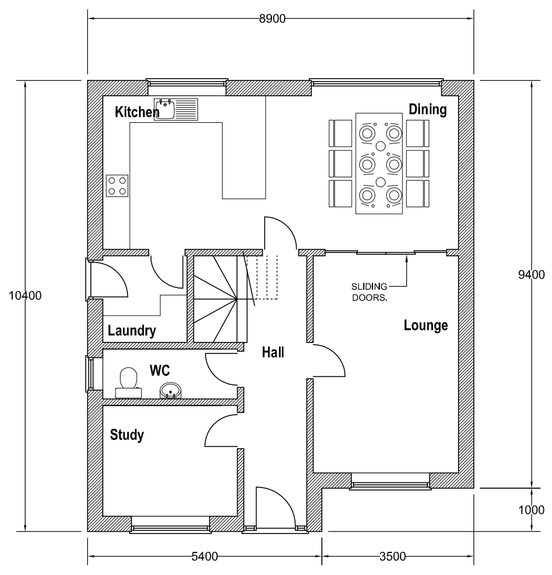

PROPOSED GROUND FLOOR PLAN
(PLOT 2 HANDED)

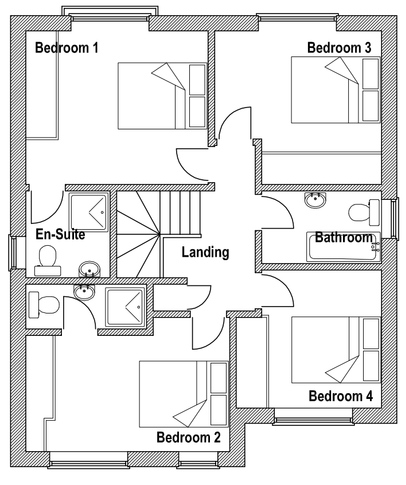

PROPOSED FIRST FLOOR PLAN
(PLOT 2 HANDED)

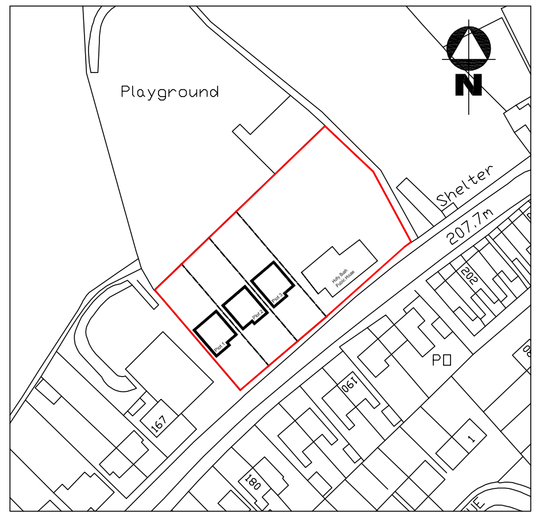

LOCATION PLAN (SCALE 1:1250)

Ordnance Survey © Crown Copyright 2002 All rights reserved.
Licence number: 100049806

0 1 5 10
SCALE 1:100 @ A1

Project:

Full Planning Submission For 3no Detached Houses, at:
Land to side of the Holly Bush P.H.
High Lane, Brown Edge,
Stoke on Trent, Staffs.

Title:

Proposed Floor Plans, Elevations & Site Plan.

Client:

Peacock Group SIPP,
St Matthews Business Centre,
Gower Street,
Leicester, LE1 3LJ.

Date:	Scale:	Drawing No.	Rev
May 2017	**1:100, 1:200 & 1:1250 @ A1**	**1107/ A1/01**	