


Block Plan
Scale 1:500

© Crown Copyright 2008. All rights reserved. Licence number 100020449

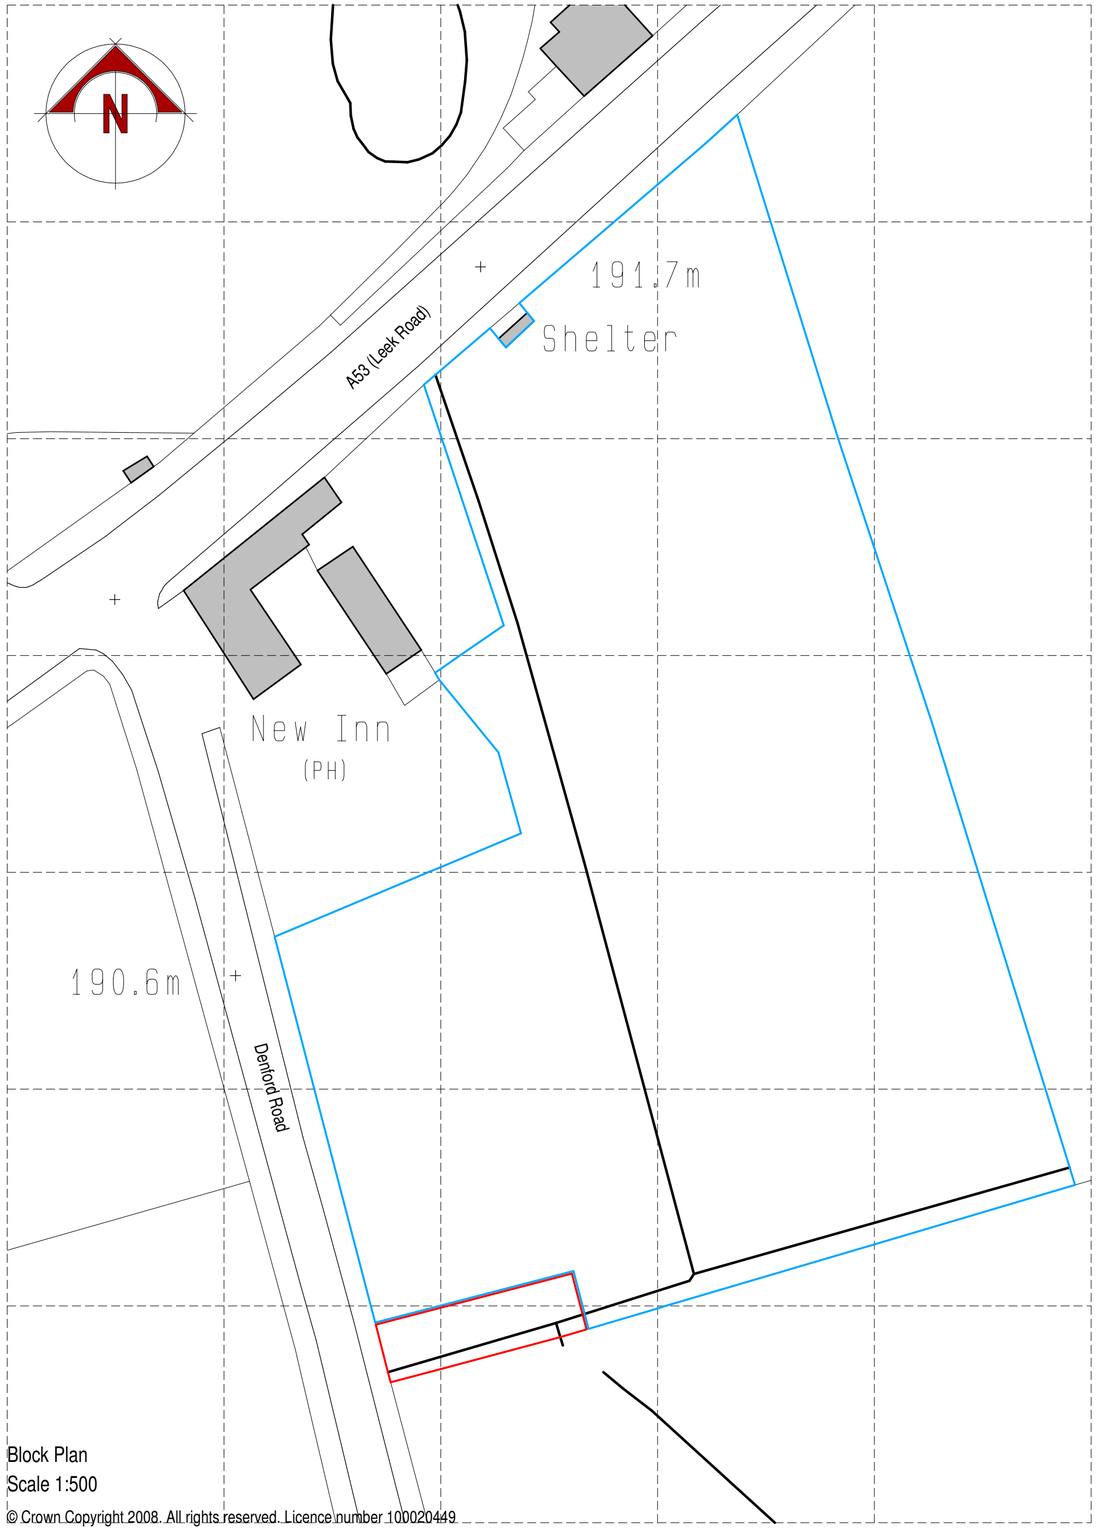

scale bar @ 1:500

J. Pointon & Sons

PROPOSED FIELD ACCESS AND HARDSTANDING ON LAND ADJACENT TO THE NEW INN, DENFORD ROAD, LONGSDON, STAFFORDSHIRE.

BLOCK PLAN

Date	Sheet	Scale
JULY 2009	A2	1:500
Drg No.	Rev.	Drawn
2008-1608-03	A	AB

Rev. A - 07/08/2009 - SITE ADDRESS CHANGED FROM WICKLEA LANE TO DENFORD ROAD

SAMMONS Architectural LIMITED
Chartered Institute of Architectural Technologists

10 Cawdry Buildings, Fountain Street, Leek. ST13 6JP
Telephone + Fax 01538 386002
E-mail: info@sammonsltd.co.uk

This drawing is copyright. Do not scale.
All dimensions must be checked prior to commencement.