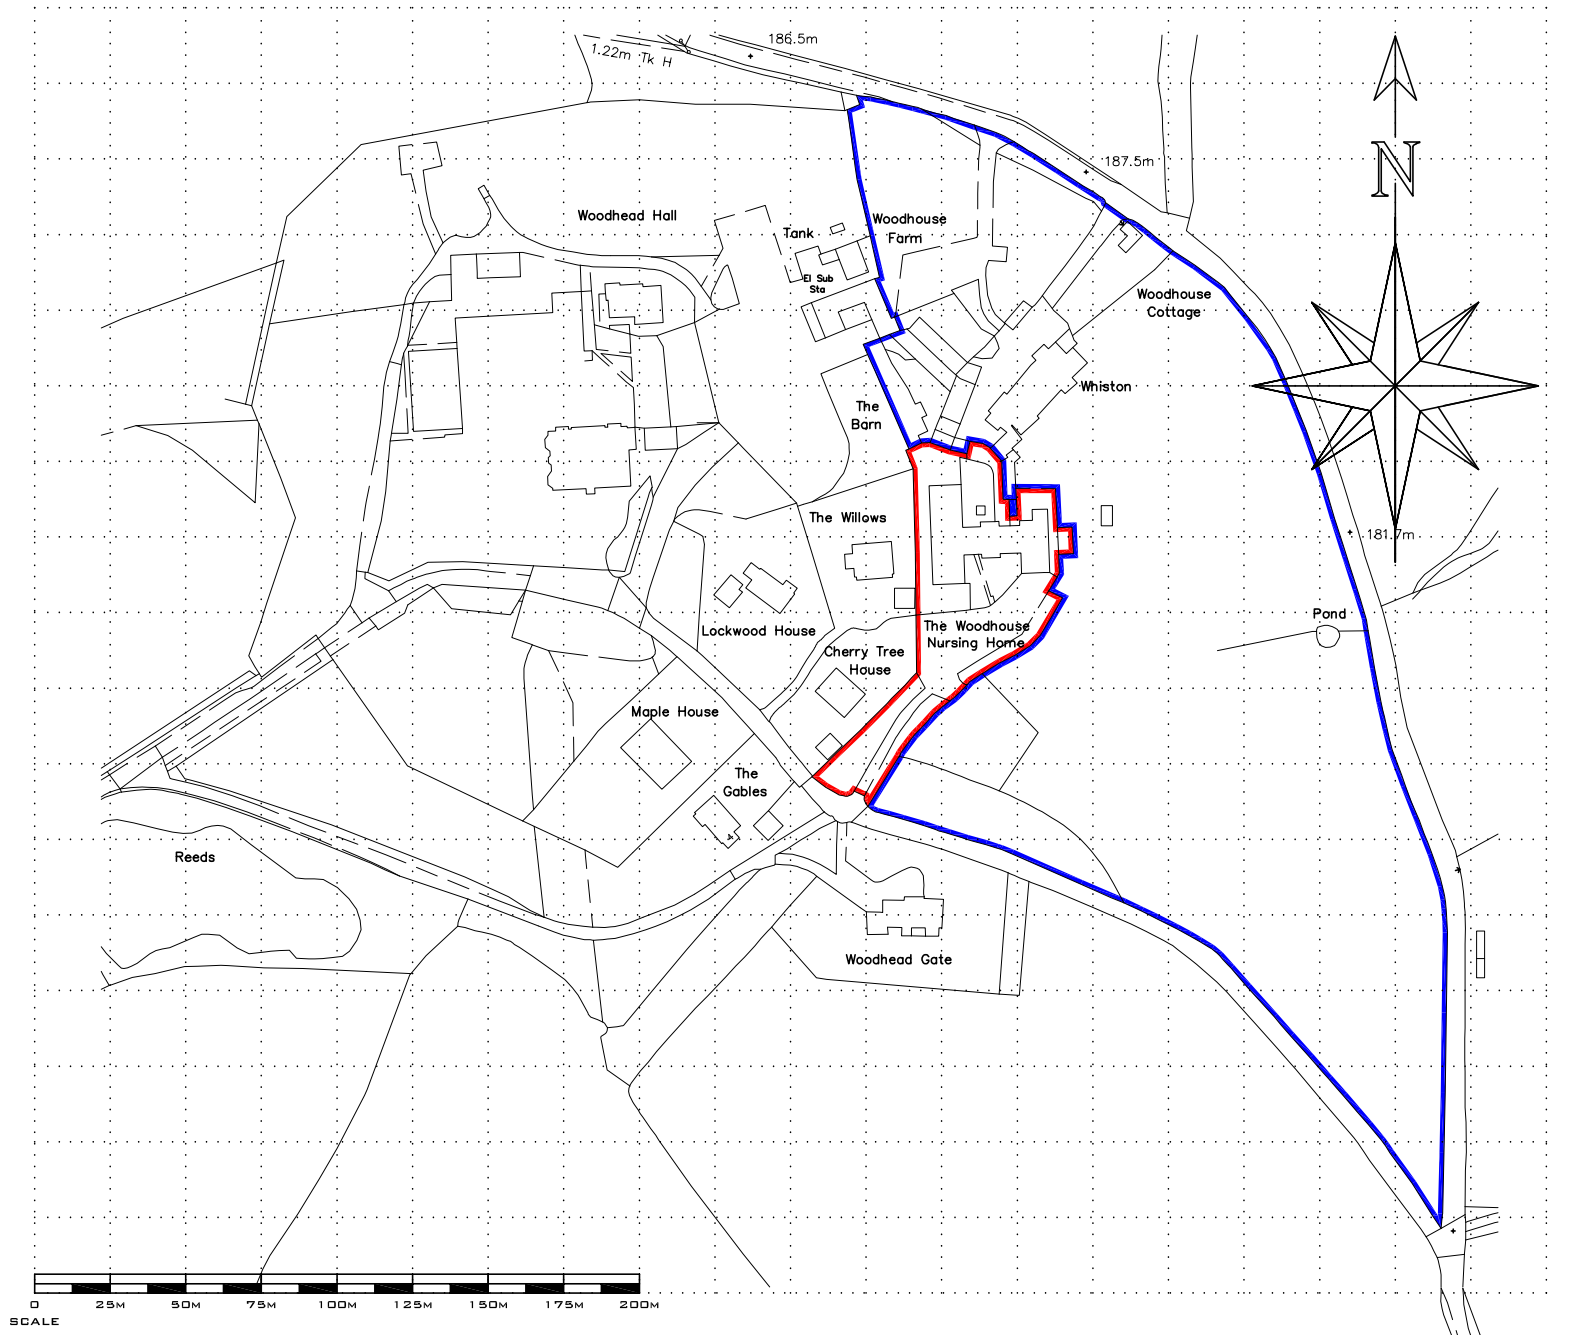


Ordnance Survey (c) Crown Copyright 2016. All rights reserved. Licence number 100022432

1:2500 SCALE LOCATION PLAN @ A3

THE WOODHOUSE
LOCKWOOD ROAD, CHEADLE
ST10 4QU