job	Smithy House, Thorncliffe Landscaping and stores
title	Sections as Existing
date	17.08.15
scale	1/50 @ A3
dwg. no.	SH-02
rev.	.

Ian Ankers architecture
Building and Design Consultants
Ryecroft Farm, Rushton Spencer, Macclesfield, SK11 0RP
t 01260 546944
e ian@ianankers.co.uk
w www.ianankers.co.uk

0 1 2 3m

SECTION A

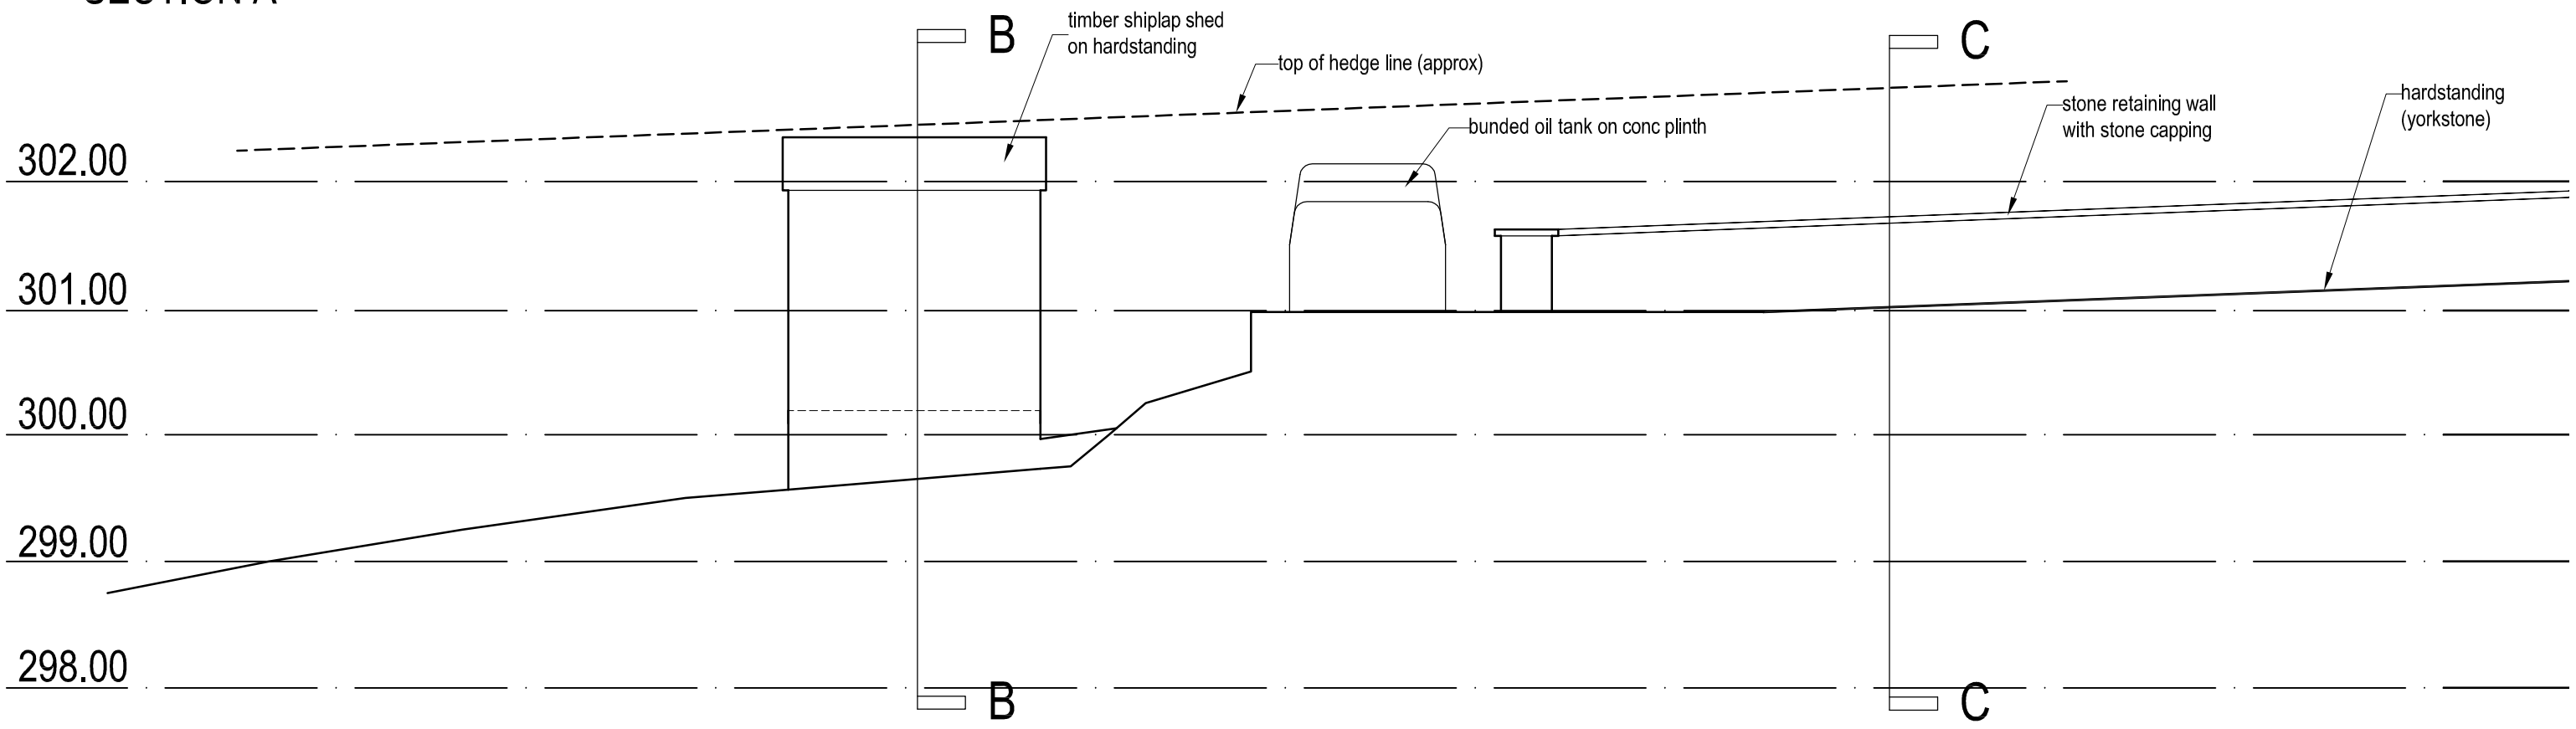

SECTION B & C

