
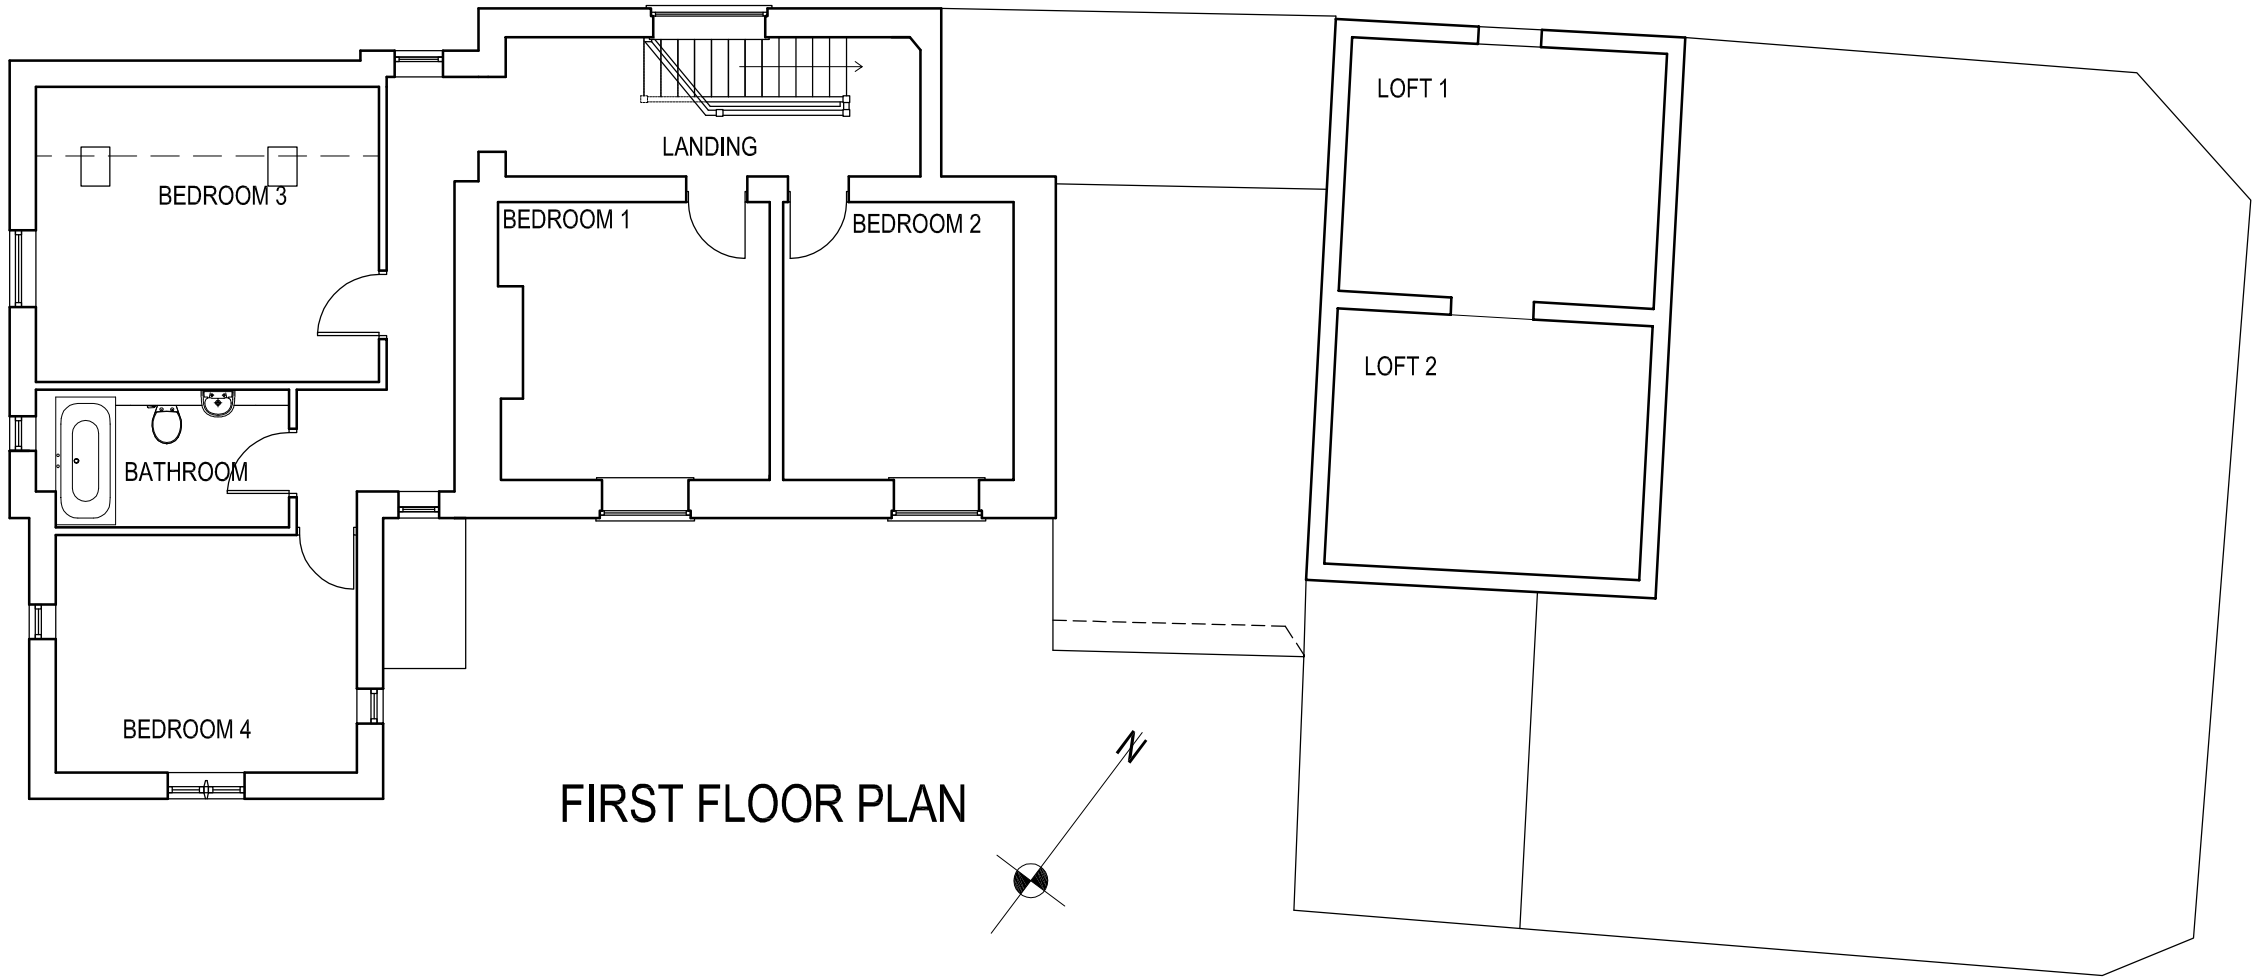


FIRST FLOOR PLAN

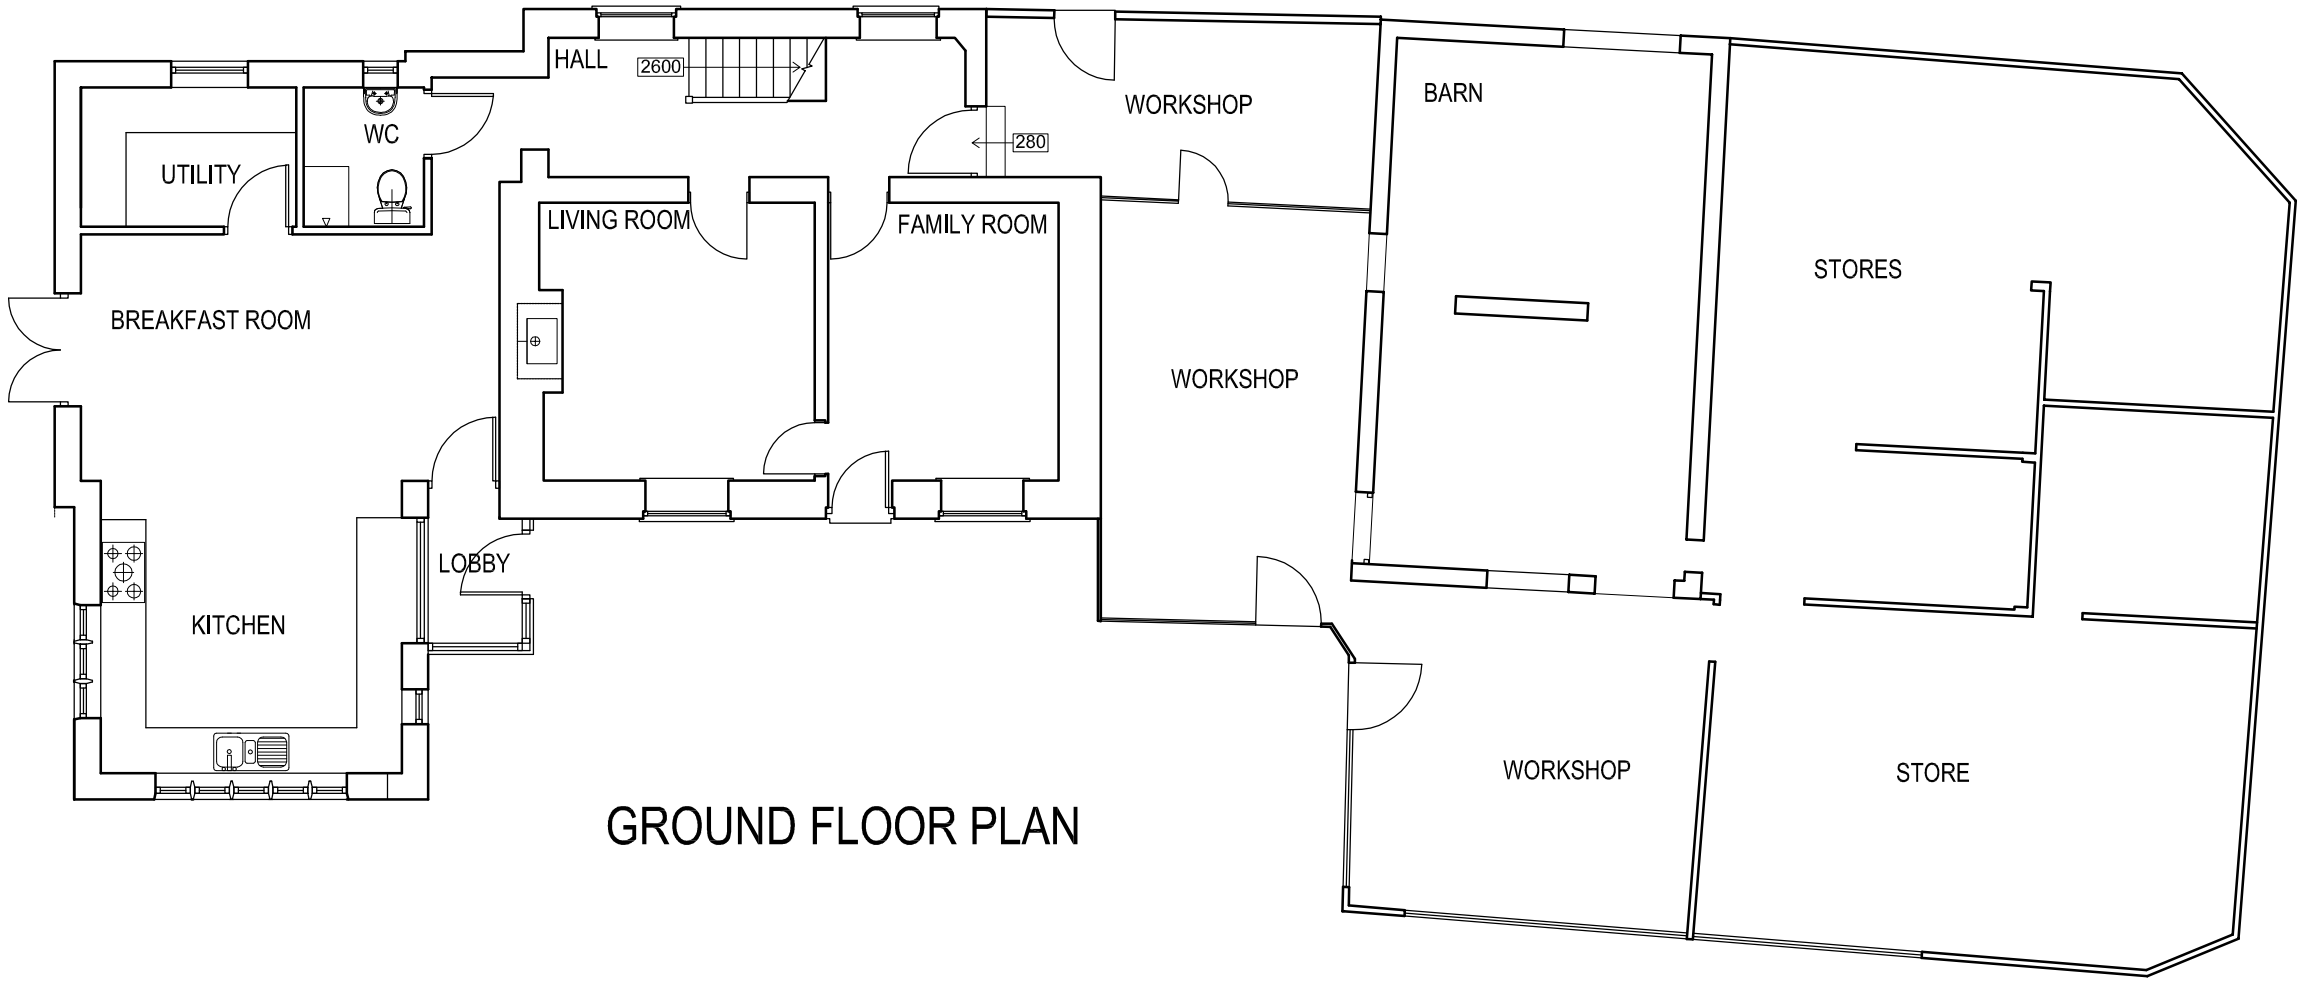

GROUND FLOOR PLAN

0 1 2 3 4 5m

job Horton Green Farm, Horton
Conversion of Outbuildings

title Plans as Existing

date 20.07.17 | scale 1/100 @ A3 | dwg. no. HGF-20 | rev. .

Ian Ankers architecture
Building and Design Consultants
Ryecroft Farm, Rushton Spencer, Macclesfield, SK11 0RP
t 01260 546944
e ian@ianankers.co.uk
w www.ianankers.co.uk