
Revisions


.	.	.

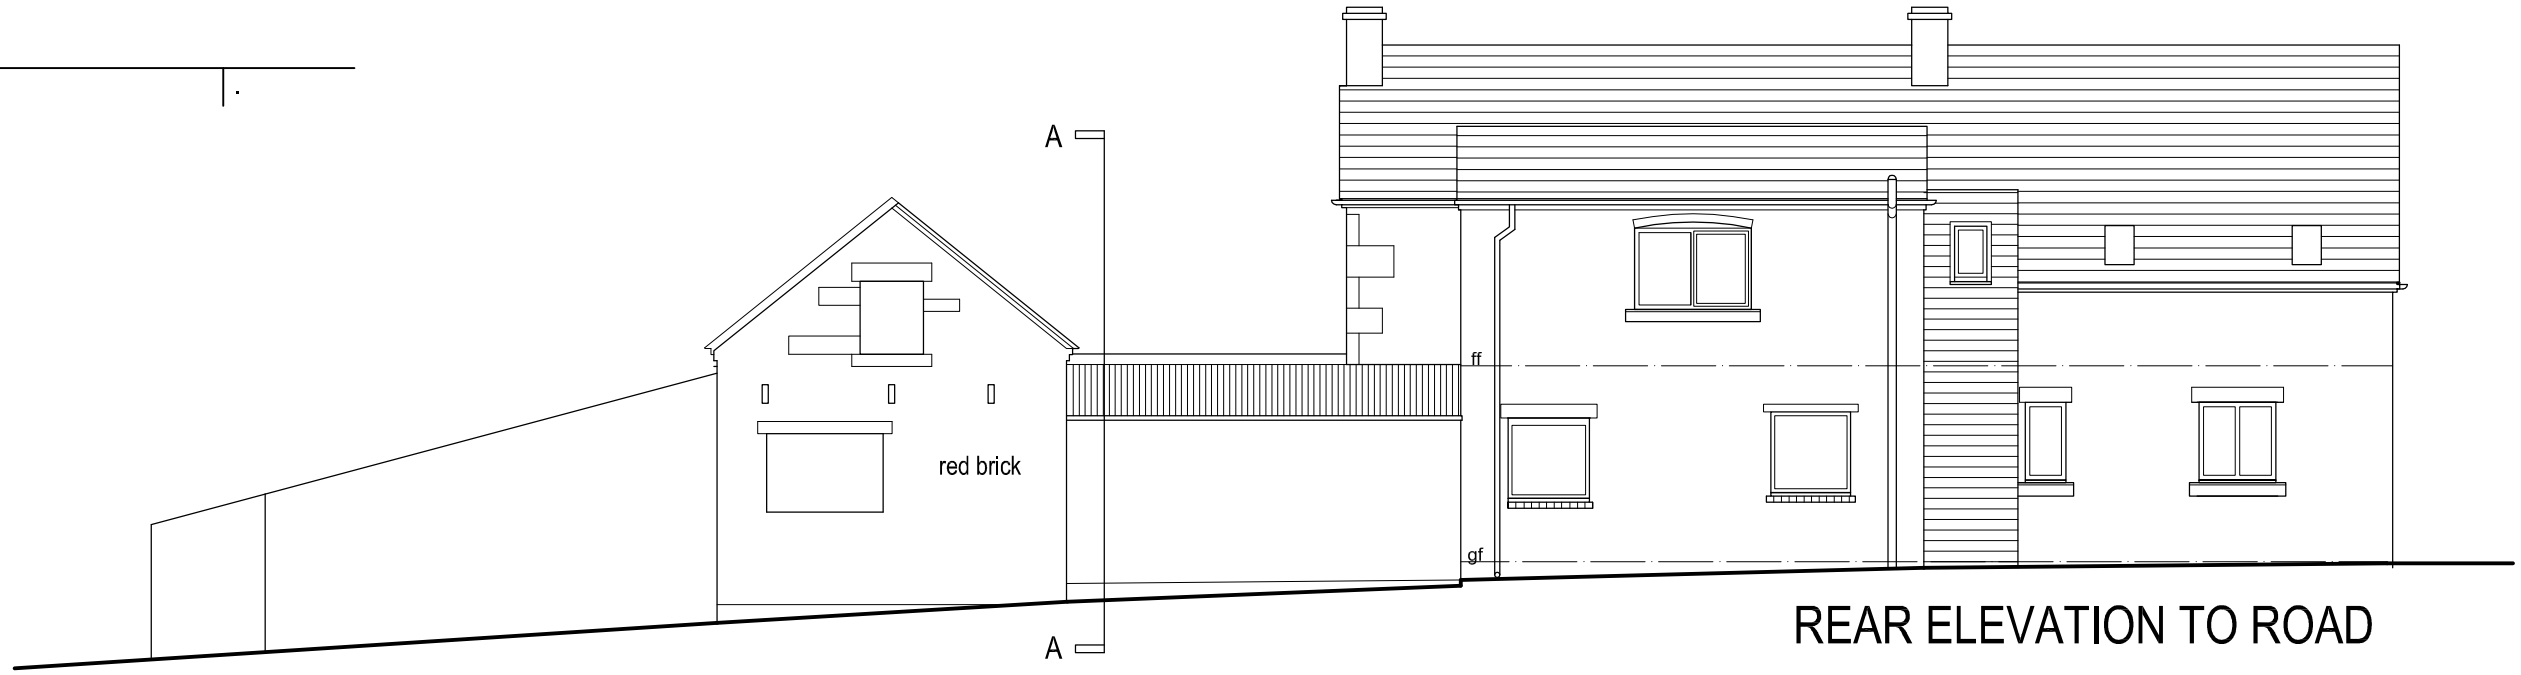


REAR ELEVATION TO ROAD



FRONT ELEVATION TO GARDEN

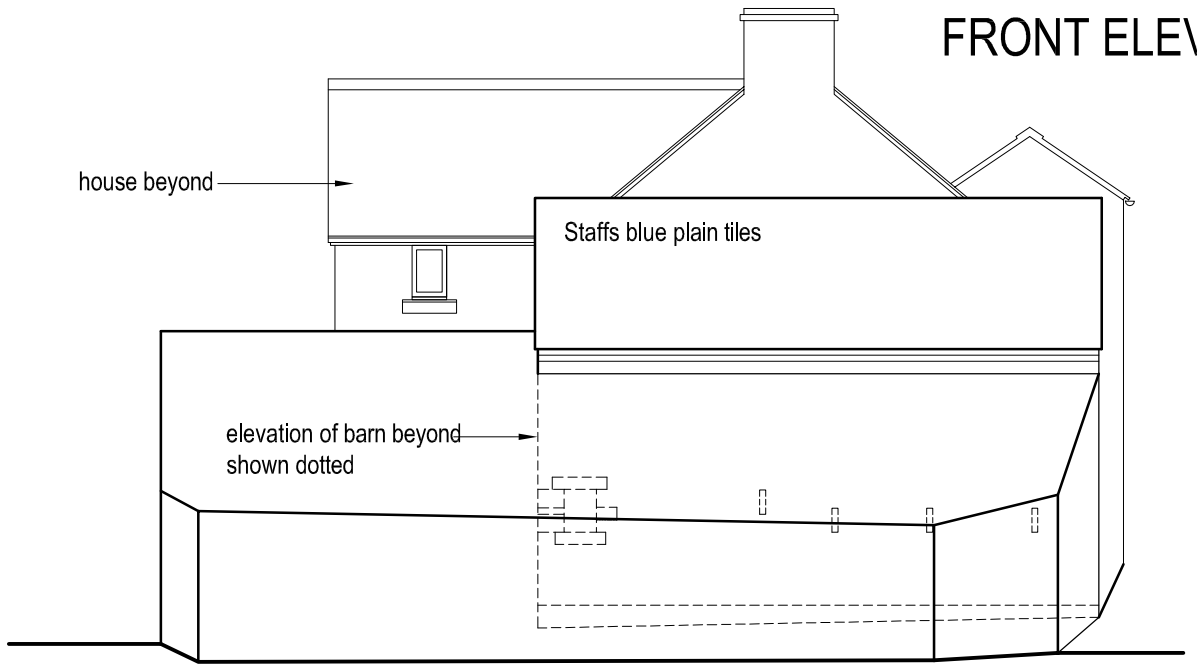

SIDE ELEVATION (NE)

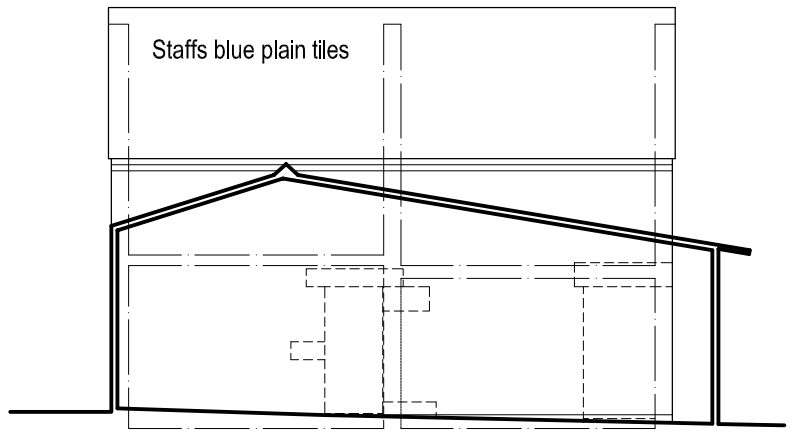

SECTION A-A

0 1 2 3 4 5m

job	Horton Green Farm, Horton Conversion of Outbuildings
title	Elevations as Existing
date	20.07.17
scale	1/100 @ A3
dwg. no.	HGF-21
rev.	.

Ian Ankers architecture
Building and Design Consultants
Ryecroft Farm, Rushton Spencer, Macclesfield, SK11 0RP
t 01260 546944
e ian@ianankers.co.uk
w www.ianankers.co.uk