
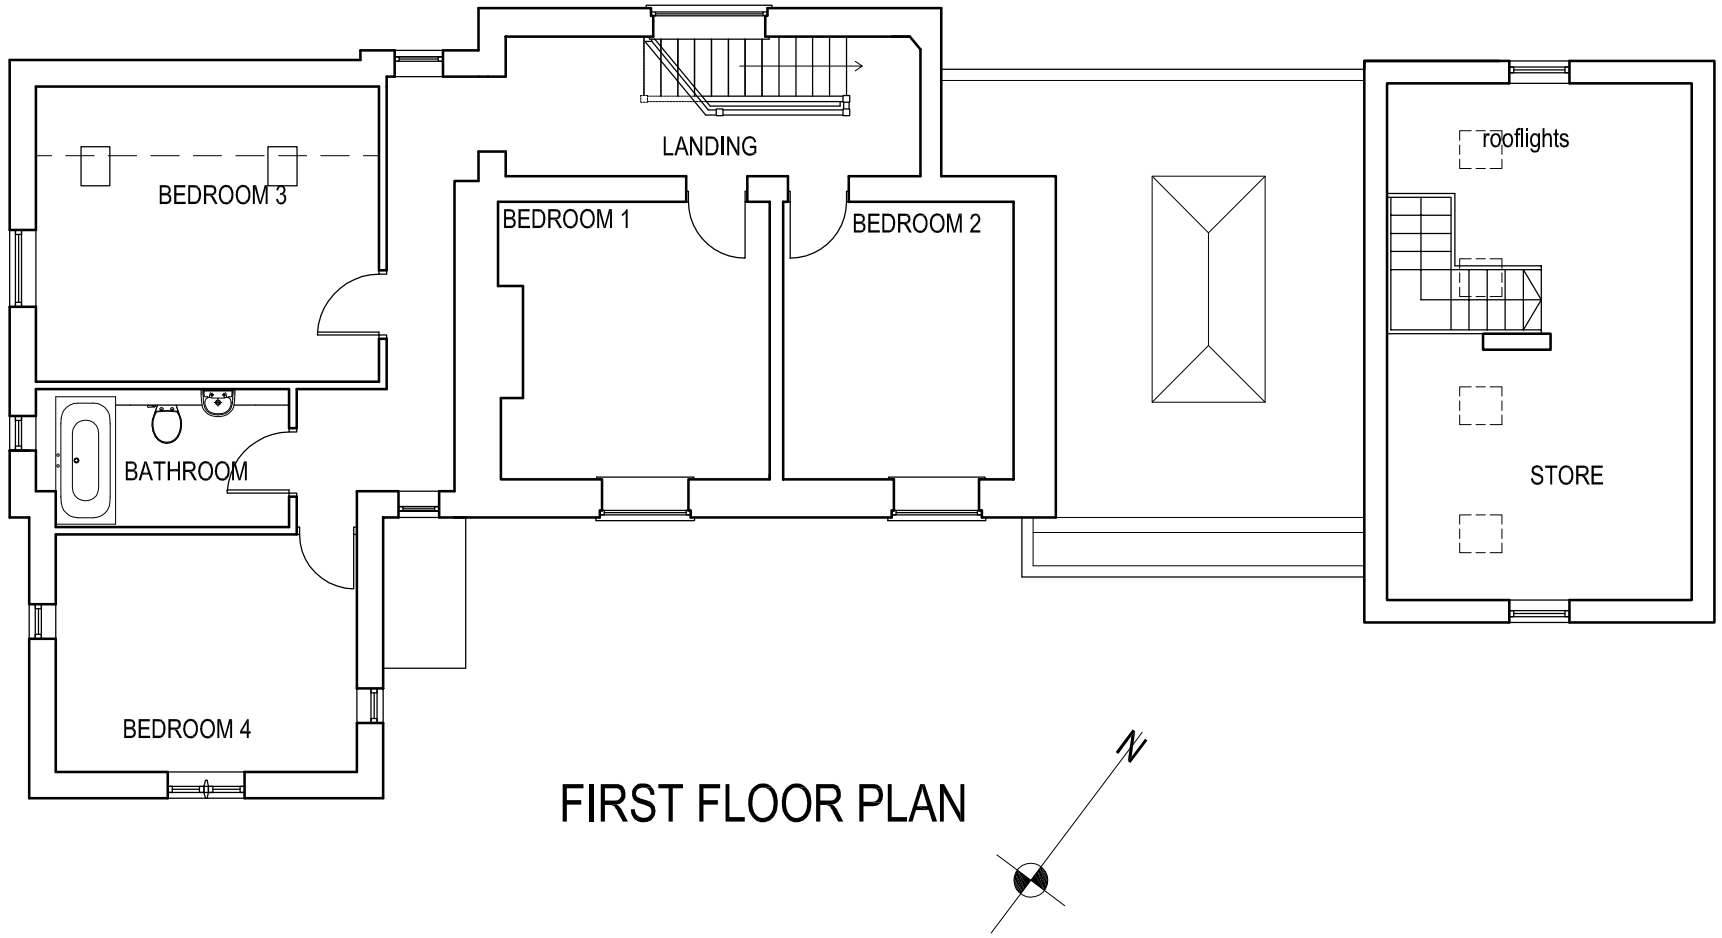


FIRST FLOOR PLAN

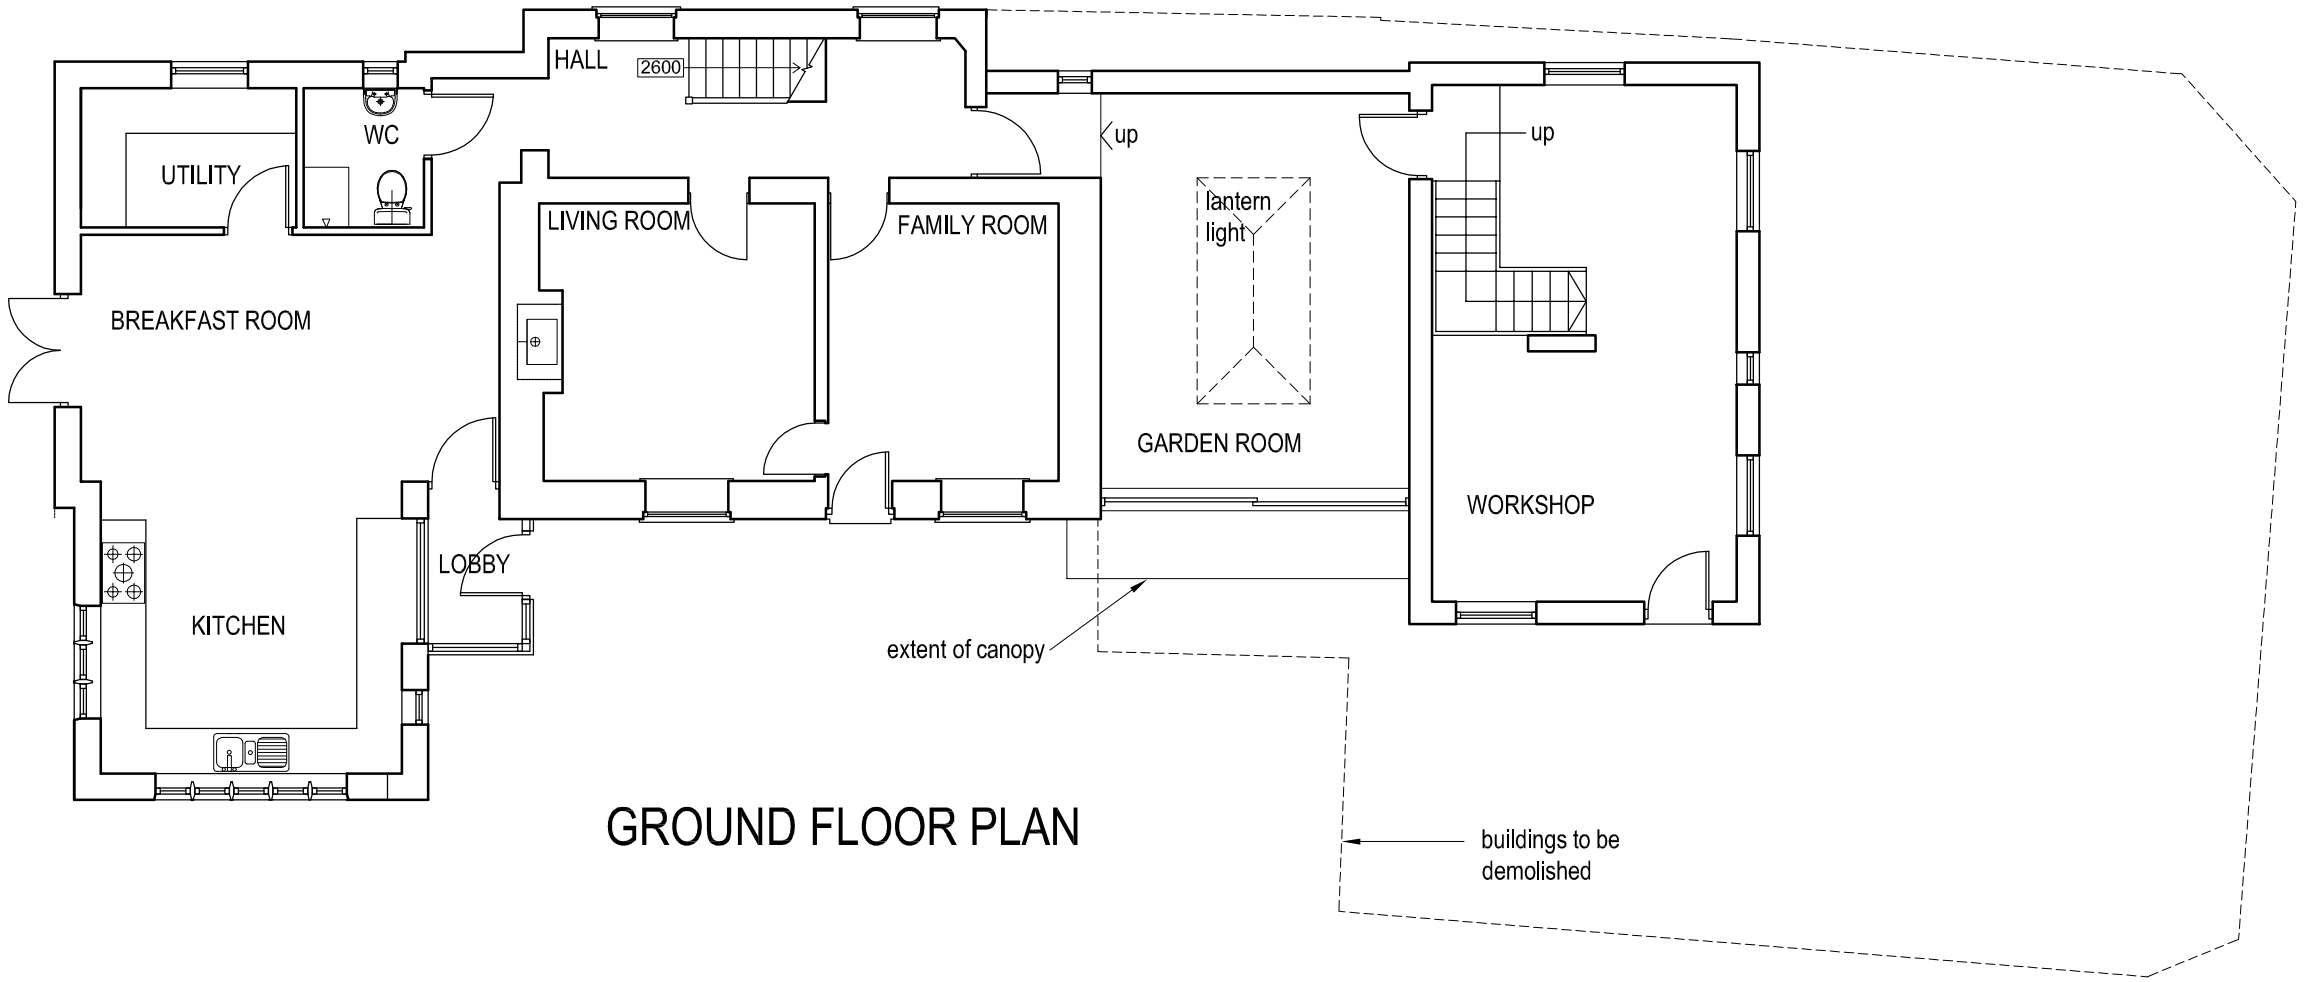

GROUND FLOOR PLAN

Revisions

A	Workshop staircase rev	24.07.17

0 1 2 3 4 5m

job Horton Green Farm, Horton
Conversion of Outbuildings

title Plans as Proposed

date	scale	dwg. no.	rev.
24.07.17	1/100 @ A3	HGF-23	A

Ian Ankers architecture
Building and Design Consultants
Ryecroft Farm, Rushton Spencer, Macclesfield, SK11 0RP
t 01260 546944
e ian@ianankers.co.uk
w www.ianankers.co.uk