This drawing is copyright and should not be reproduced without permission.
The contractor is responsible for checking dimensions and levels and drainage inverts prior to commencing works - any discrepancy to be verified before proceeding..figured dimensions only to be worked to:

All work to be carried out in accordance with the current Building Regulations, British Standards/Codes of practice and statutory authority bye -laws and recommendations.

Revision	Comments	Date

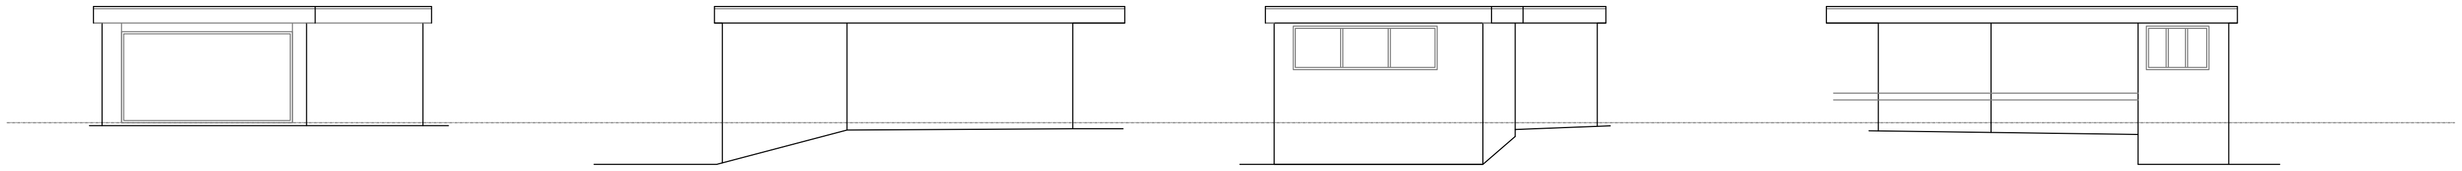

Front elevation

Side elevation

Rear elevation

Side elevation

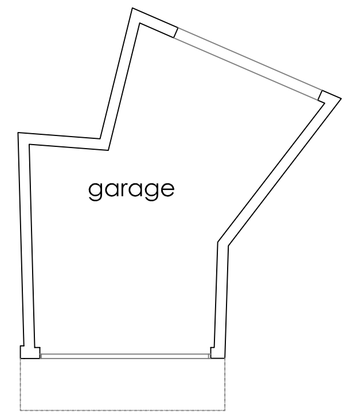

Plan

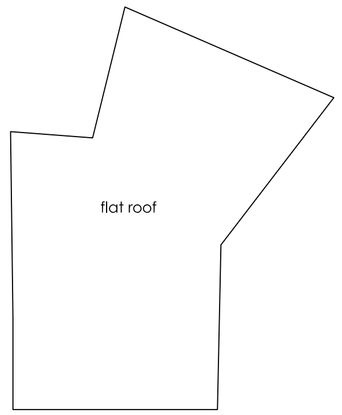

roof Plan

Garage A



Existing site plan 1:500

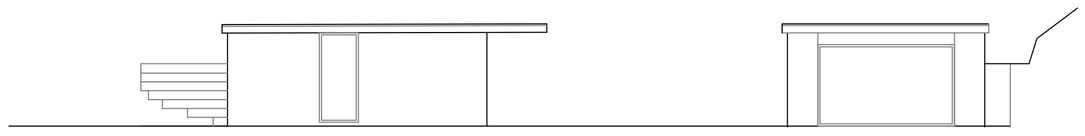

Front elevation



Rear elevation

Side elevation

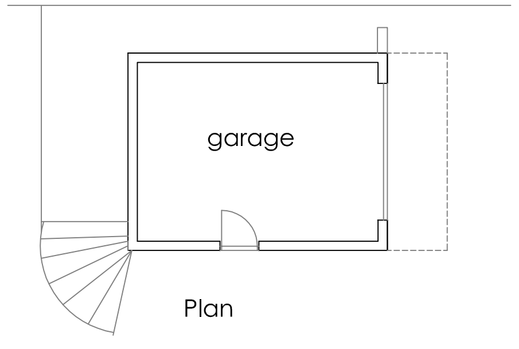

Plan

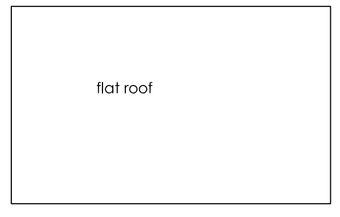

roof Plan

Garage B

Robert Berry MCIAT
Architectural services
10 Truro Close, Congleton, Cheshire, CW12 3BD
t : 01260 279098 m : 07790 179093 e: robert.berry10@yahoo.co.uk

Client
Mr & Mrs S Bryant.

Project
Proposed replacement garage and Car Port at Squirrels Hollow, Church Lane, Endon, Stoke On Trent ST9 9HF

Title
plans as existing

Scale @A1 1:100

Date May 2017

Drg no 1644 /01 Rev