This drawing is copyright and should not be reproduced without permission.

The contractor is responsible for checking dimensions and any discrepancy to be verified before proceeding.Figured and dimensions only to be worked to - DO NOT SCALE.

All work to be carried out in accordance with the current Building Regulations, British Standards / Codes of practice and Statutory Authorities bye laws and recommendations. The contractor is to check and verify all dimensions and levels and inverts etc., on site prior to commencing the works.

IF IN DOUBT ALWAYS ASK.

NOTES

NOTE :
Roof pitch to be minimum 5 degrees

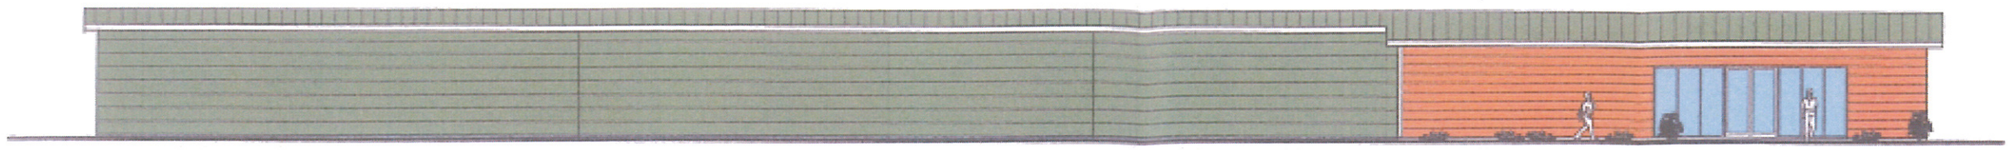

ELEVATION

SUGGESTED SPOT LIGHT POSITIONS

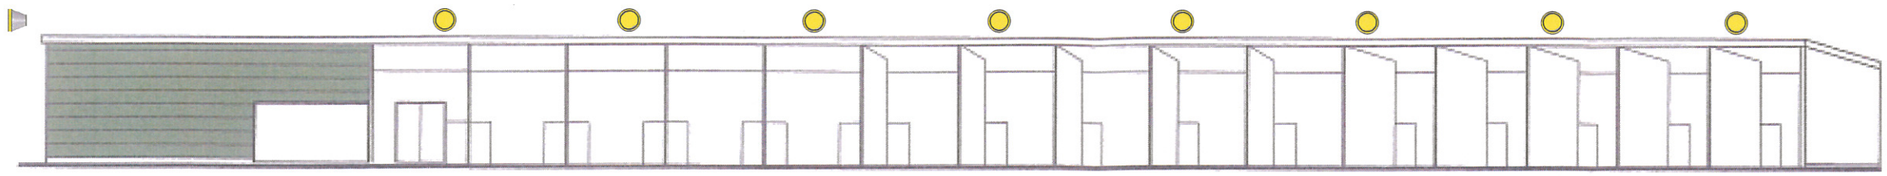

REAR ELEVATION

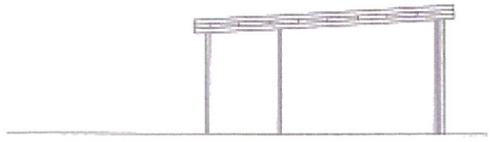

DRIVING RANGE SECTION



SHOP / RECEPTION SECTION

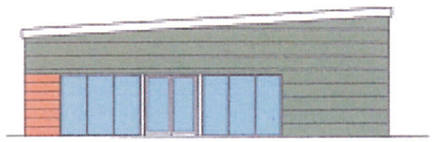

SIDE ELEVATION

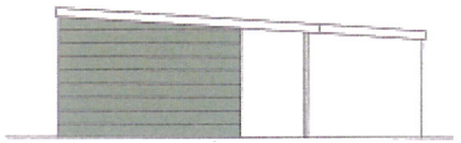

SIDE ELEVATION

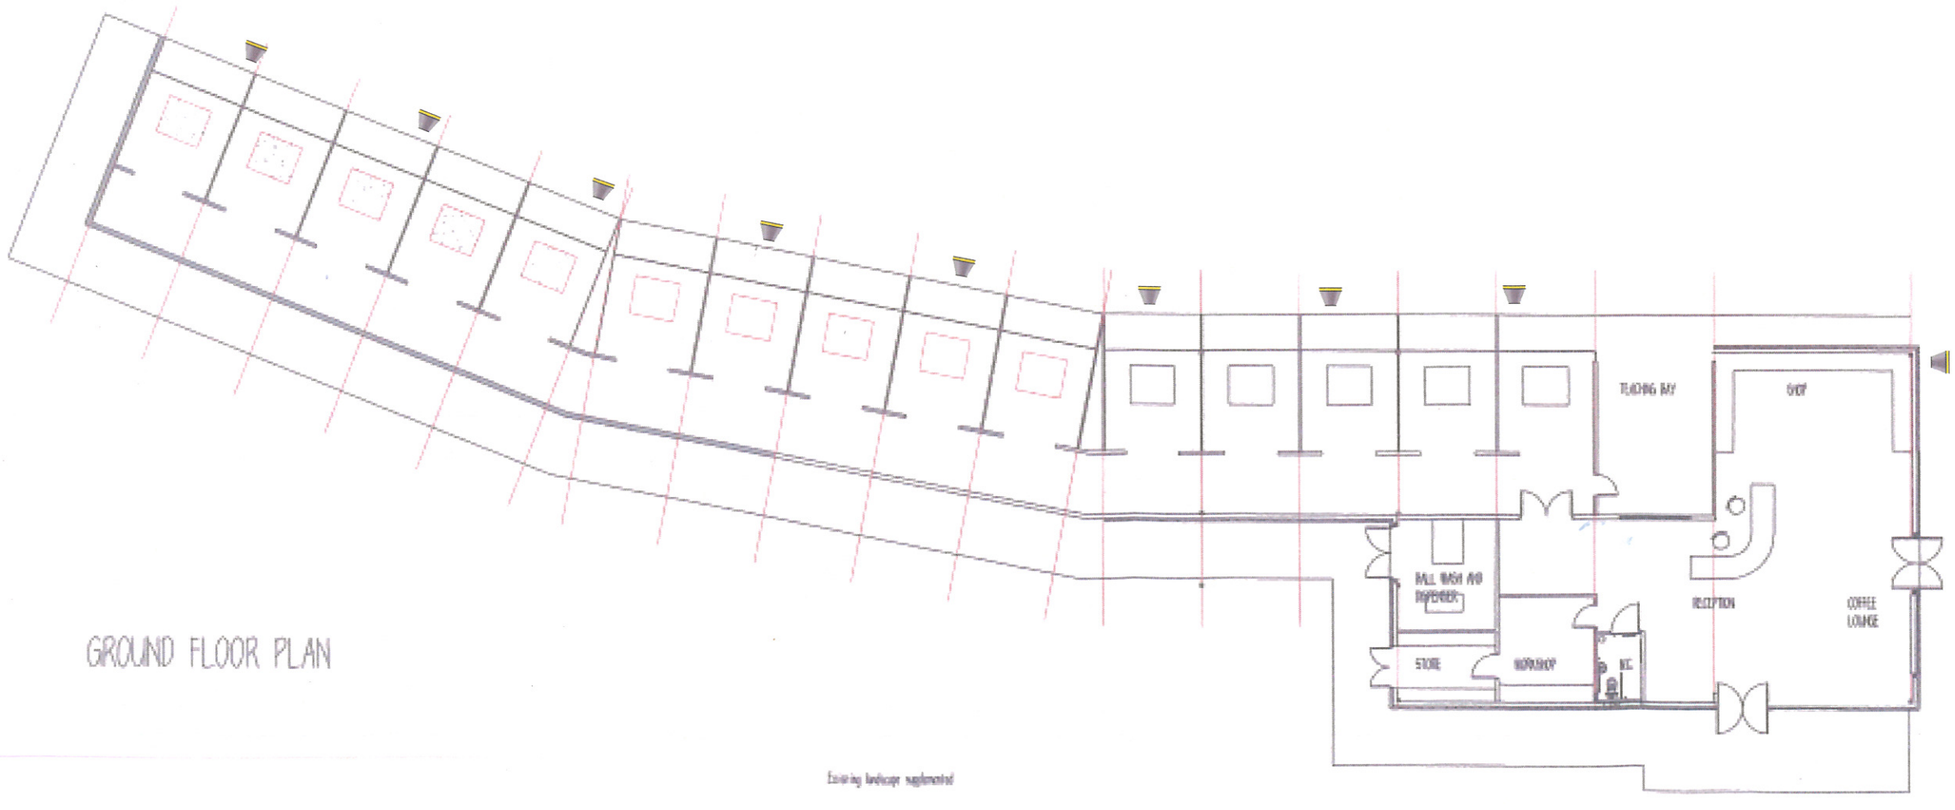

GROUND FLOOR PLAN

Existing landscape supplemented

Mill House
Springs Bank
Bagnall
Stoke-on-Trent
Staffs
ST9 9JR
01782 504950

CLIENT
GREENWAY HALL GOLF CLUB

CONTRACT
PROPOSED DRIVING RANGE

TITLE
PRELIMINARY LAYOUT

SCALE
1:100

DRAWN

DATE

CHECKED

DRWG NO:
1421-02E

REV