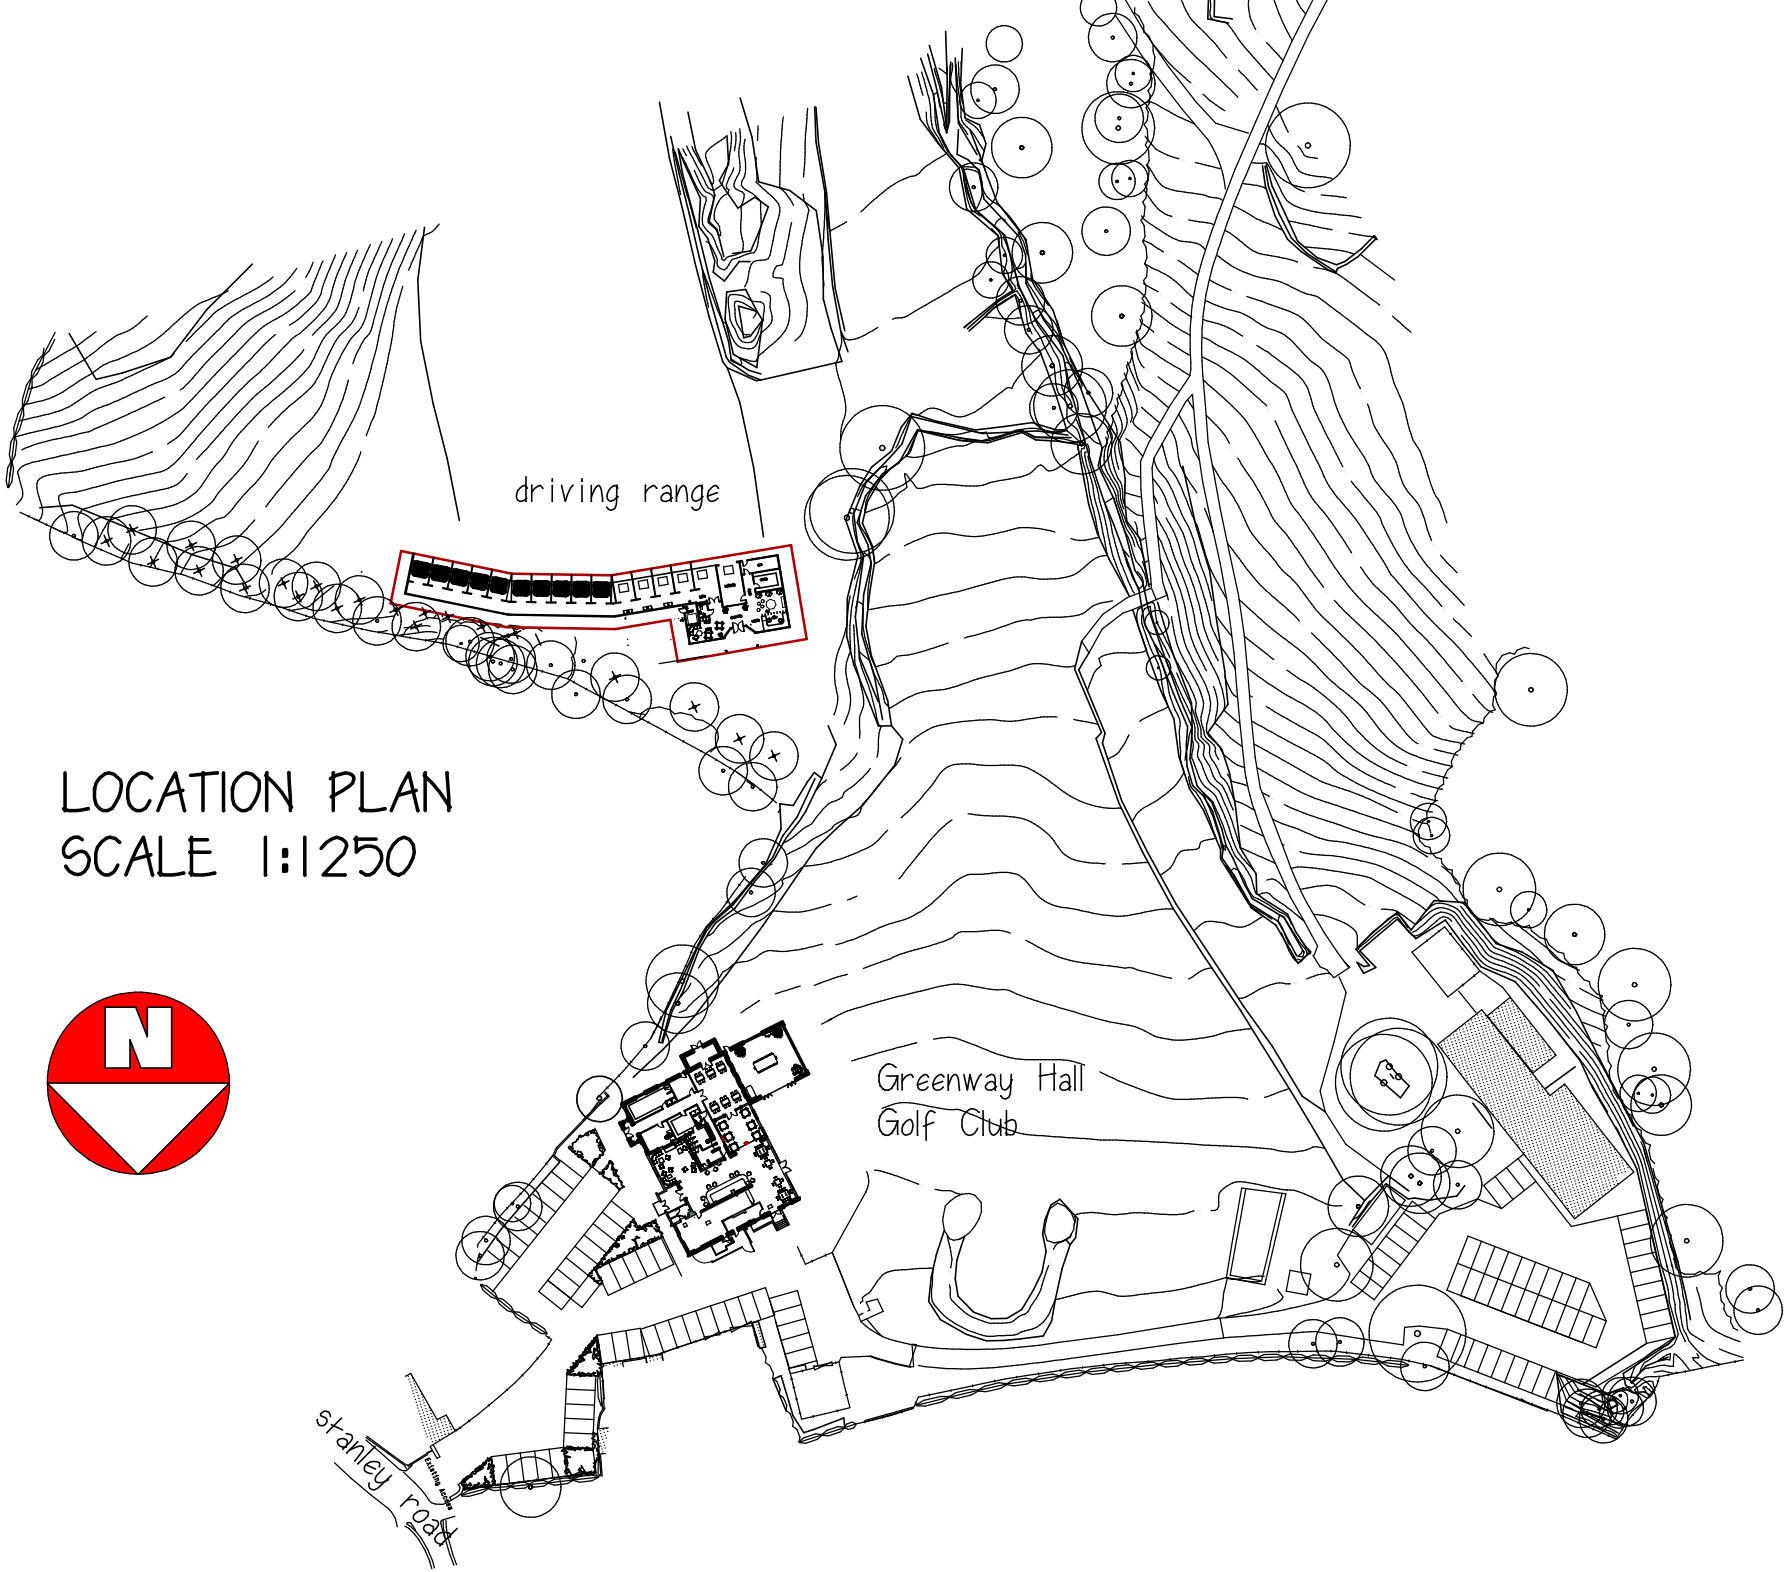
driving range
LOCATION PLAN
SCALE 1:1250
N
Greenway Hall
Golf Club
stanley road