

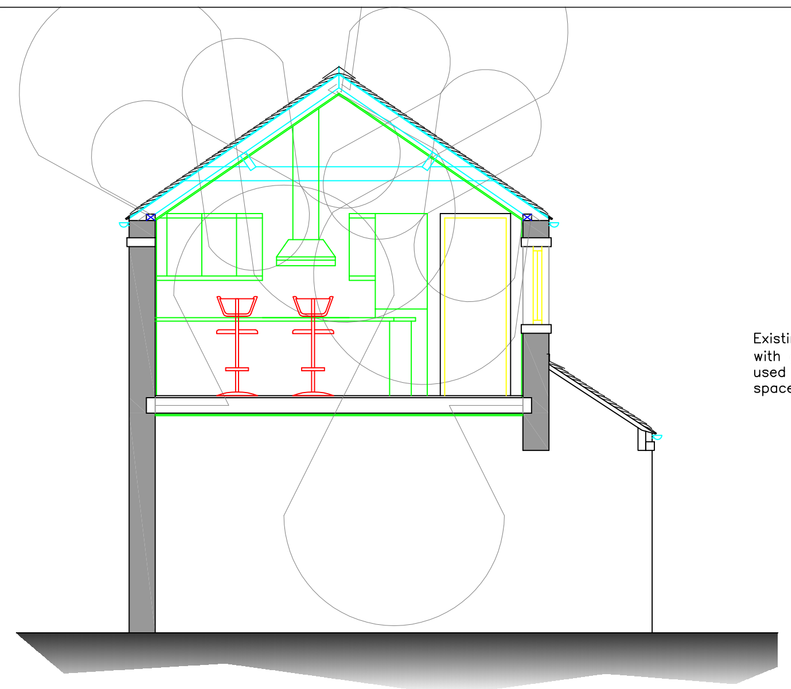



SECTION A:A AS PROPOSED
SCALE 1:50

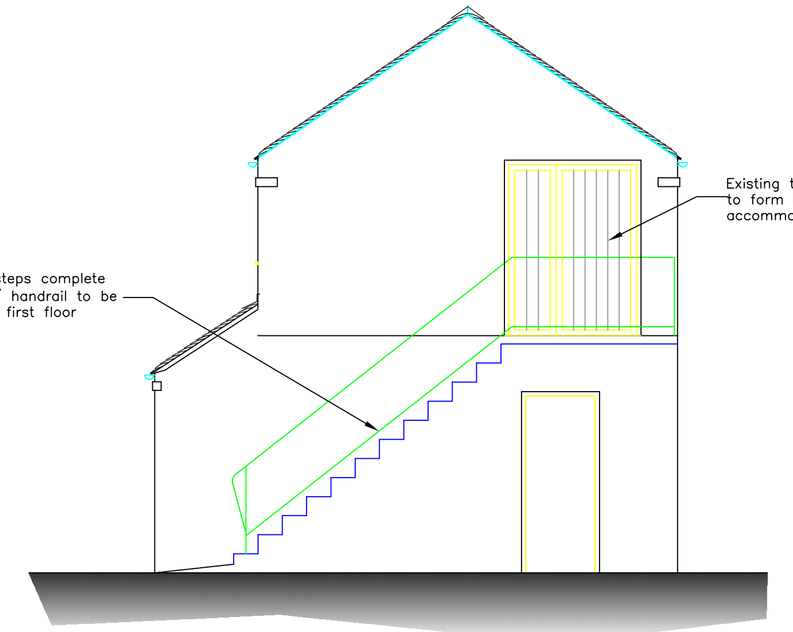


SIDE ELEVATION AS EXISTING AND PROPOSED EAST FACING SCALE 1:50

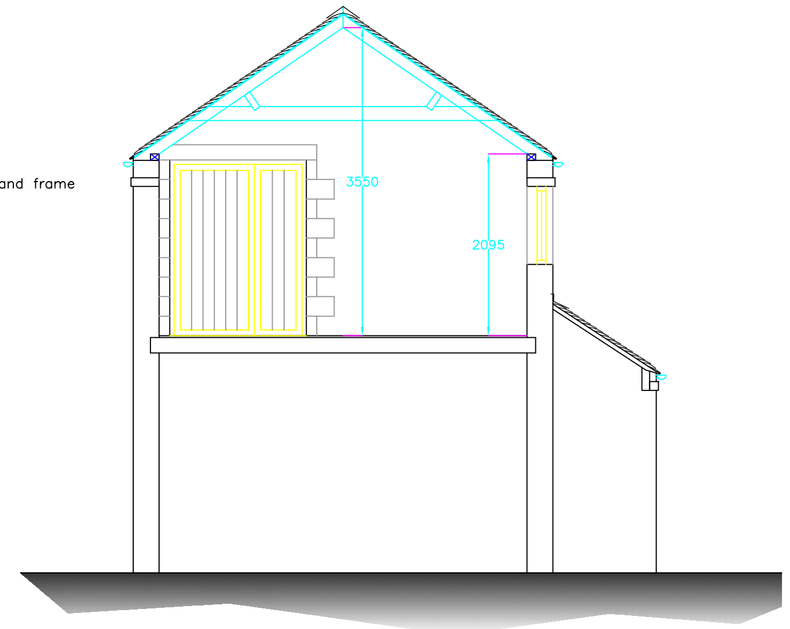

SECTION B:B AS EXISTING
SCALE 1:50

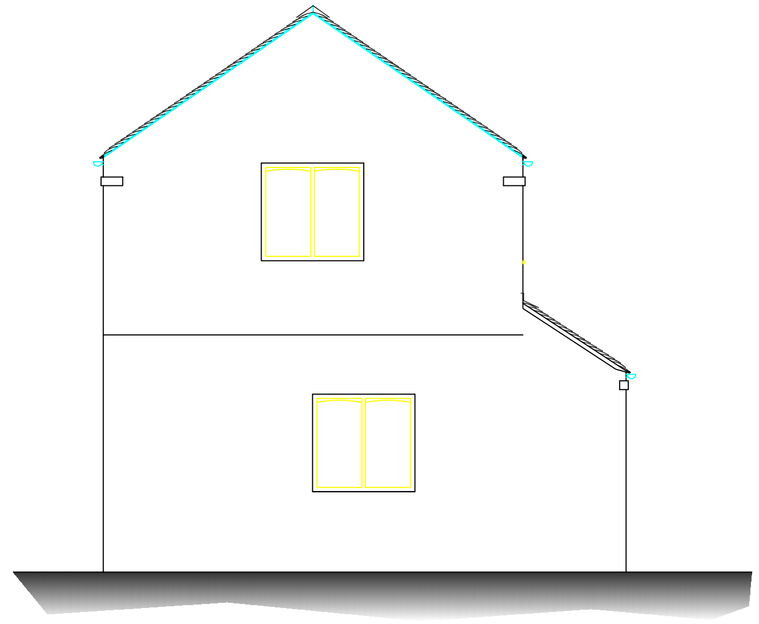


SIDE ELEVATION AS EXISTING AND PROPOSED WEST FACING SCALE 1:50

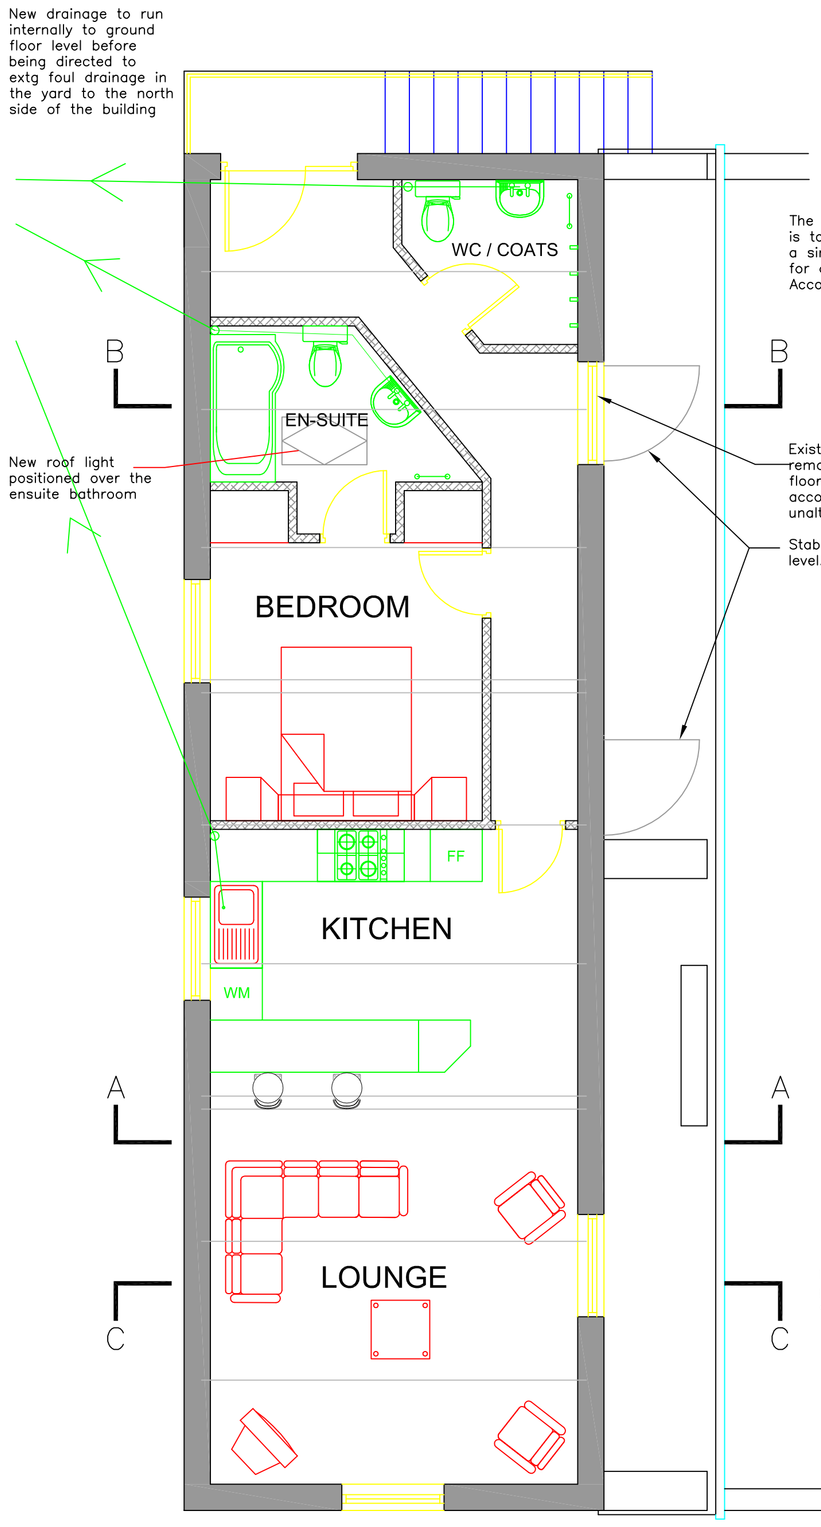


The existing first floor space is to be sub-divided to form a single bedroom living space for a Housekeepers Accommodation.


FIRST FLOOR PLAN AS PROPOSED
SCALE 1:50

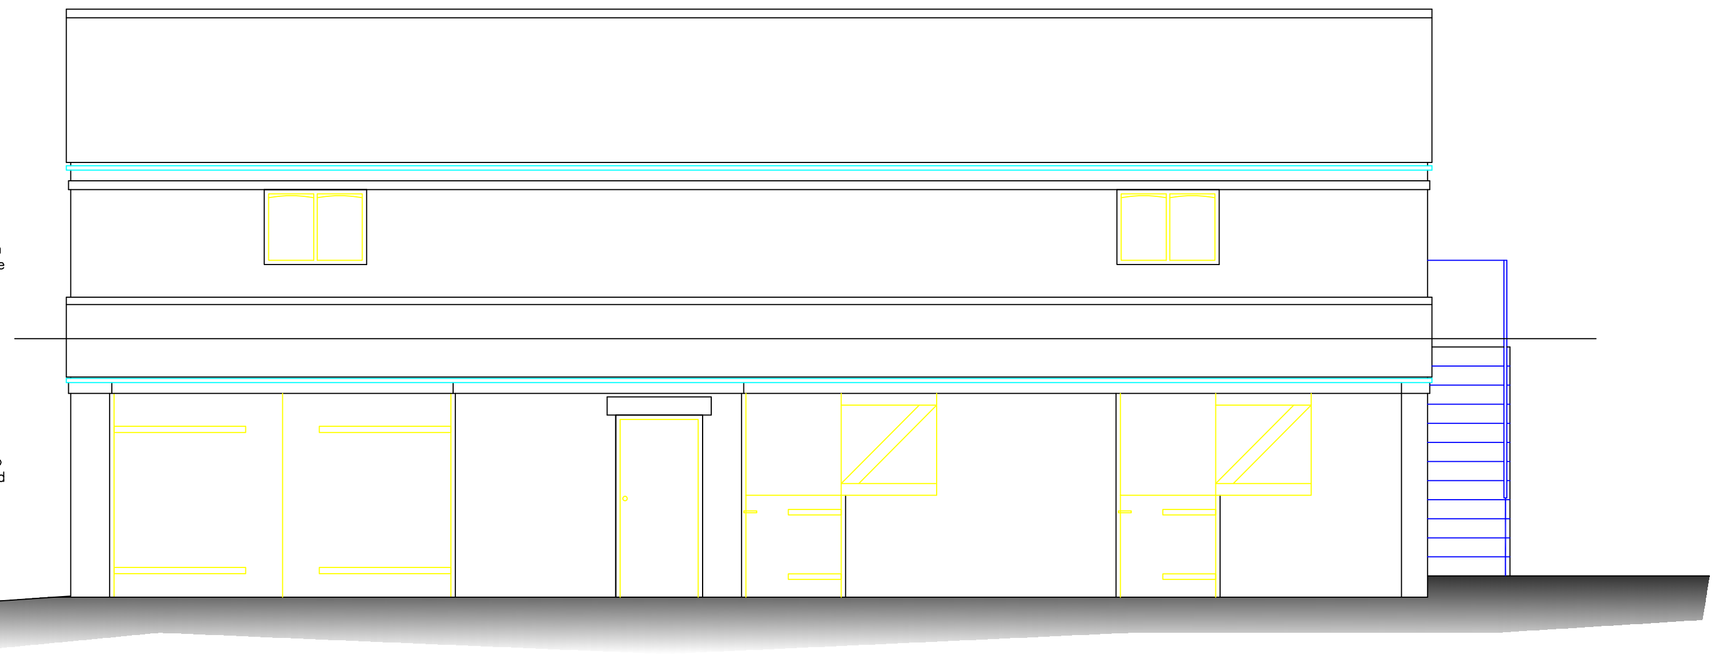


FRONT ELEVATION AS EXISTING AND PROPOSED
SOUTH FACING SCALE 1:50

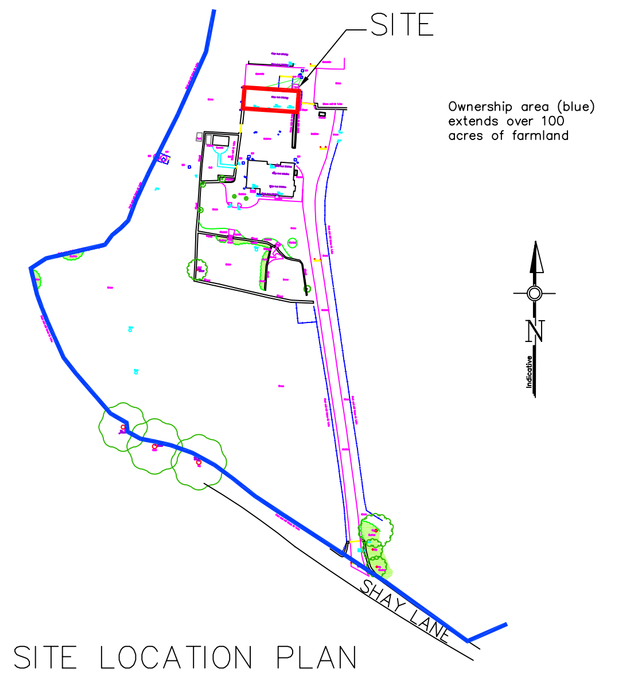


SITE LOCATION PLAN
SCALE 1:1250

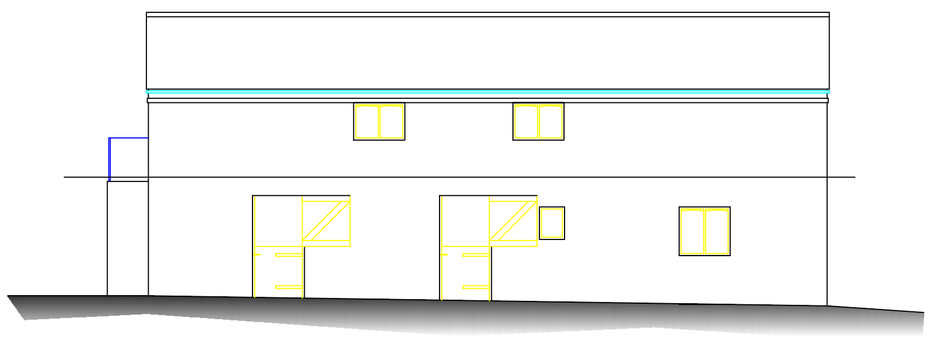


REAR ELEVATION AS EXISTING
NORTH FACING SCALE 1:100

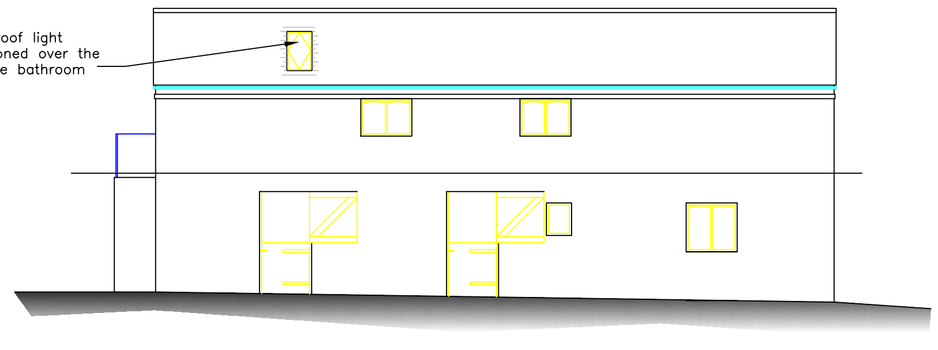


REAR ELEVATION AS PROPOSED
NORTH FACING SCALE 1:100

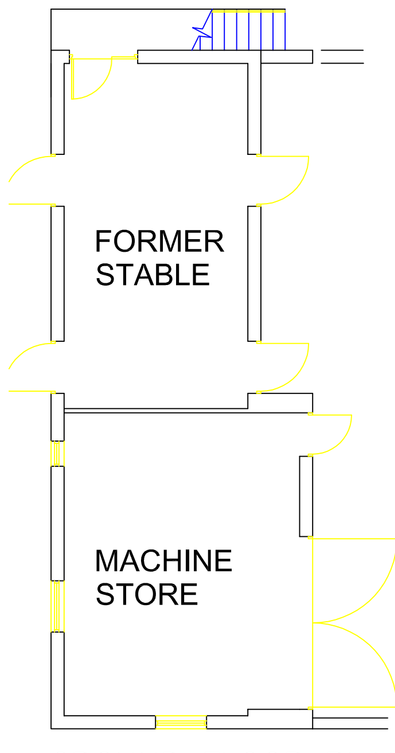


GROUND FLOOR PLAN AS EXISTING SCALE 1:100

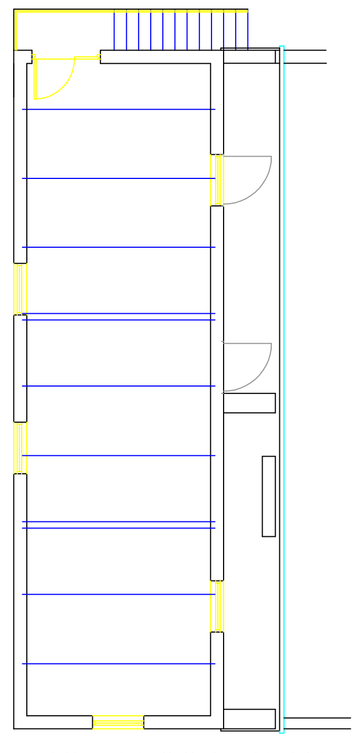

FIRST FLOOR PLAN AS EXISTING SCALE 1:100

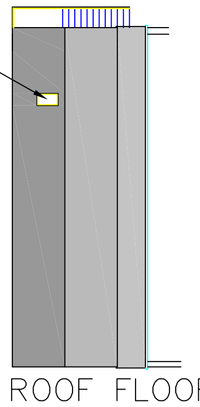

ROOF FLOOR PLAN PROPOSED SCALE 1:200

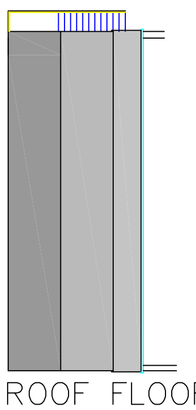

ROOF FLOOR PLAN EXISTING SCALE 1:200

Rev	Date	Description

M J BARRETT DEVELOPMENTS
Brookside Business Park
Brookside Road
Uttoxeter Staffs.
ST14 8AT
tel 01889 564253 fax 01889 564210

Client
MRS S BARKER

Project
PROPOSED HOUSEKEEPERS ACCOMMODATION, BLACK BANK SHAY LANE, FOXT STAFFORDSHIRE

Title
PLANS AS EXISTING SCHEME PROPOSALS

Drawn	HPC	Date	MAY 2014
Checked	-	Scale	1:50 @A1

Status
PLANNING

Drg No. A-148-01 Rev .

This drawing is Copyright. It is sent to you in confidence. It must not be copied or disclosed to third parties without our written permission. It remains our property and must be returned on request.

A1 Drawing Sheet