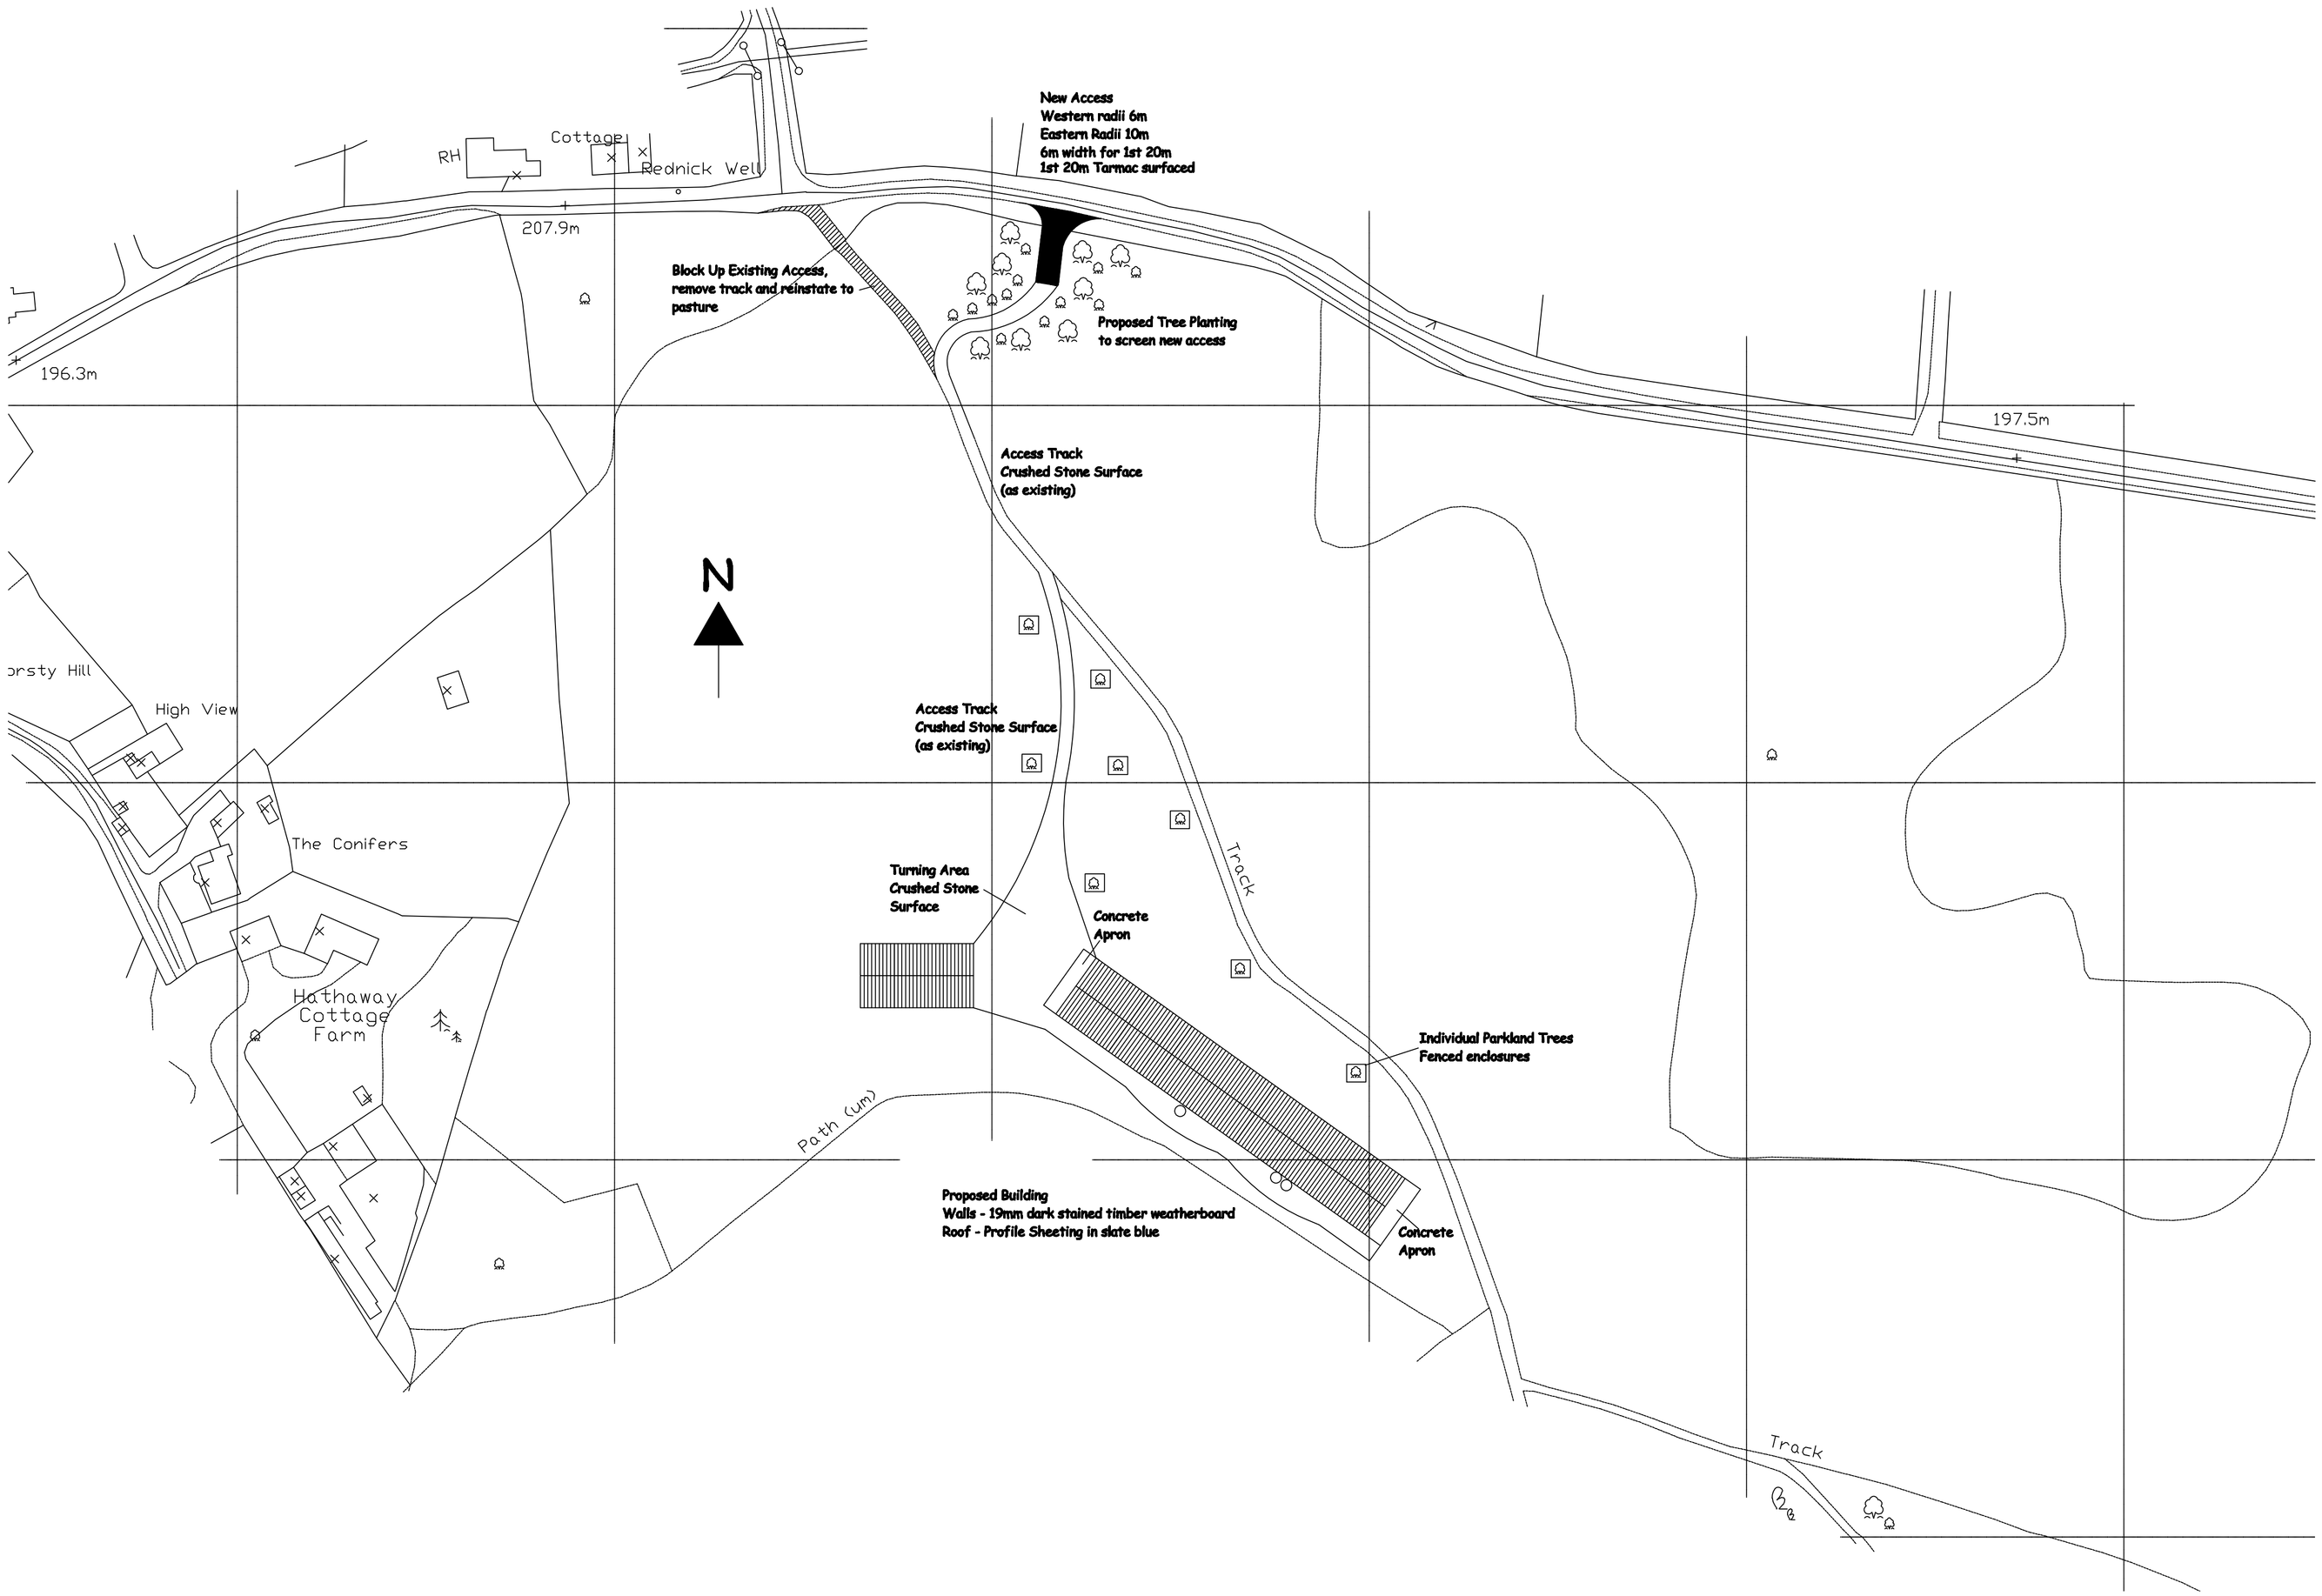


This drawing is to be read in conjunction with the schedule of works

Ian Pick Associates

Ian Pick BSc (Hons) MRICS

Unit 9
Brook Street
Driffield
East Yorkshire
Y025 6QP
Tel/Fax (01377) 255333
Mobile 07702814950

CLIENT
Colin Pearce
Gorsty Hall Farm
Gorsty Hill
Tean
Staffordshire
ST10 4EL

JOB TITLE
Proposed 9000 Bird Free Range Egg Unit

DWG. TITLE
Landscape Plan

SCALE	DRN
1=1000	IP

DATE	ALTERATION	REV
-/-/-		

DWG. NUMBER	DATE	REV
IP/CP/07	Aug 09	-