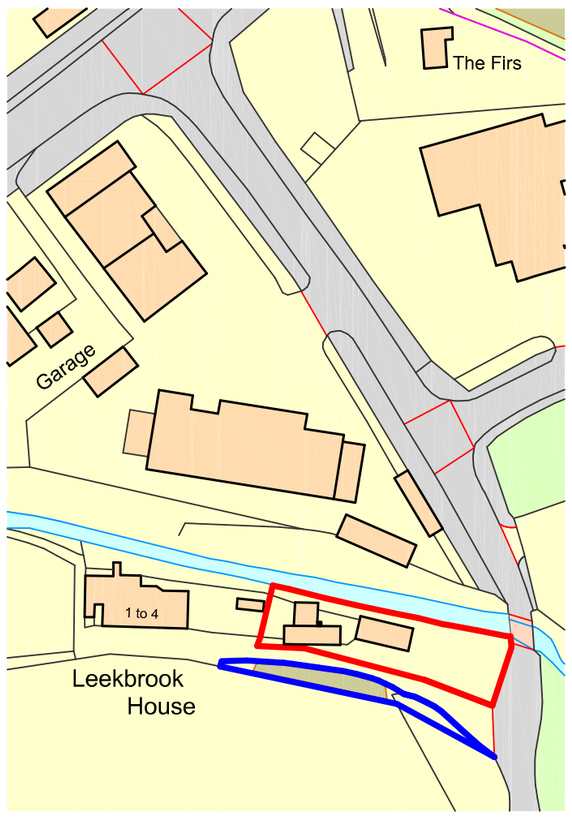

Ordnance Survey, (c) Crown Copyright 2017. All rights reserved. Licence number 100022432

Metres
10 20 30 40 50 60 70 80 90 100

SCALE 1:1250

Location Plan @ 1:1250

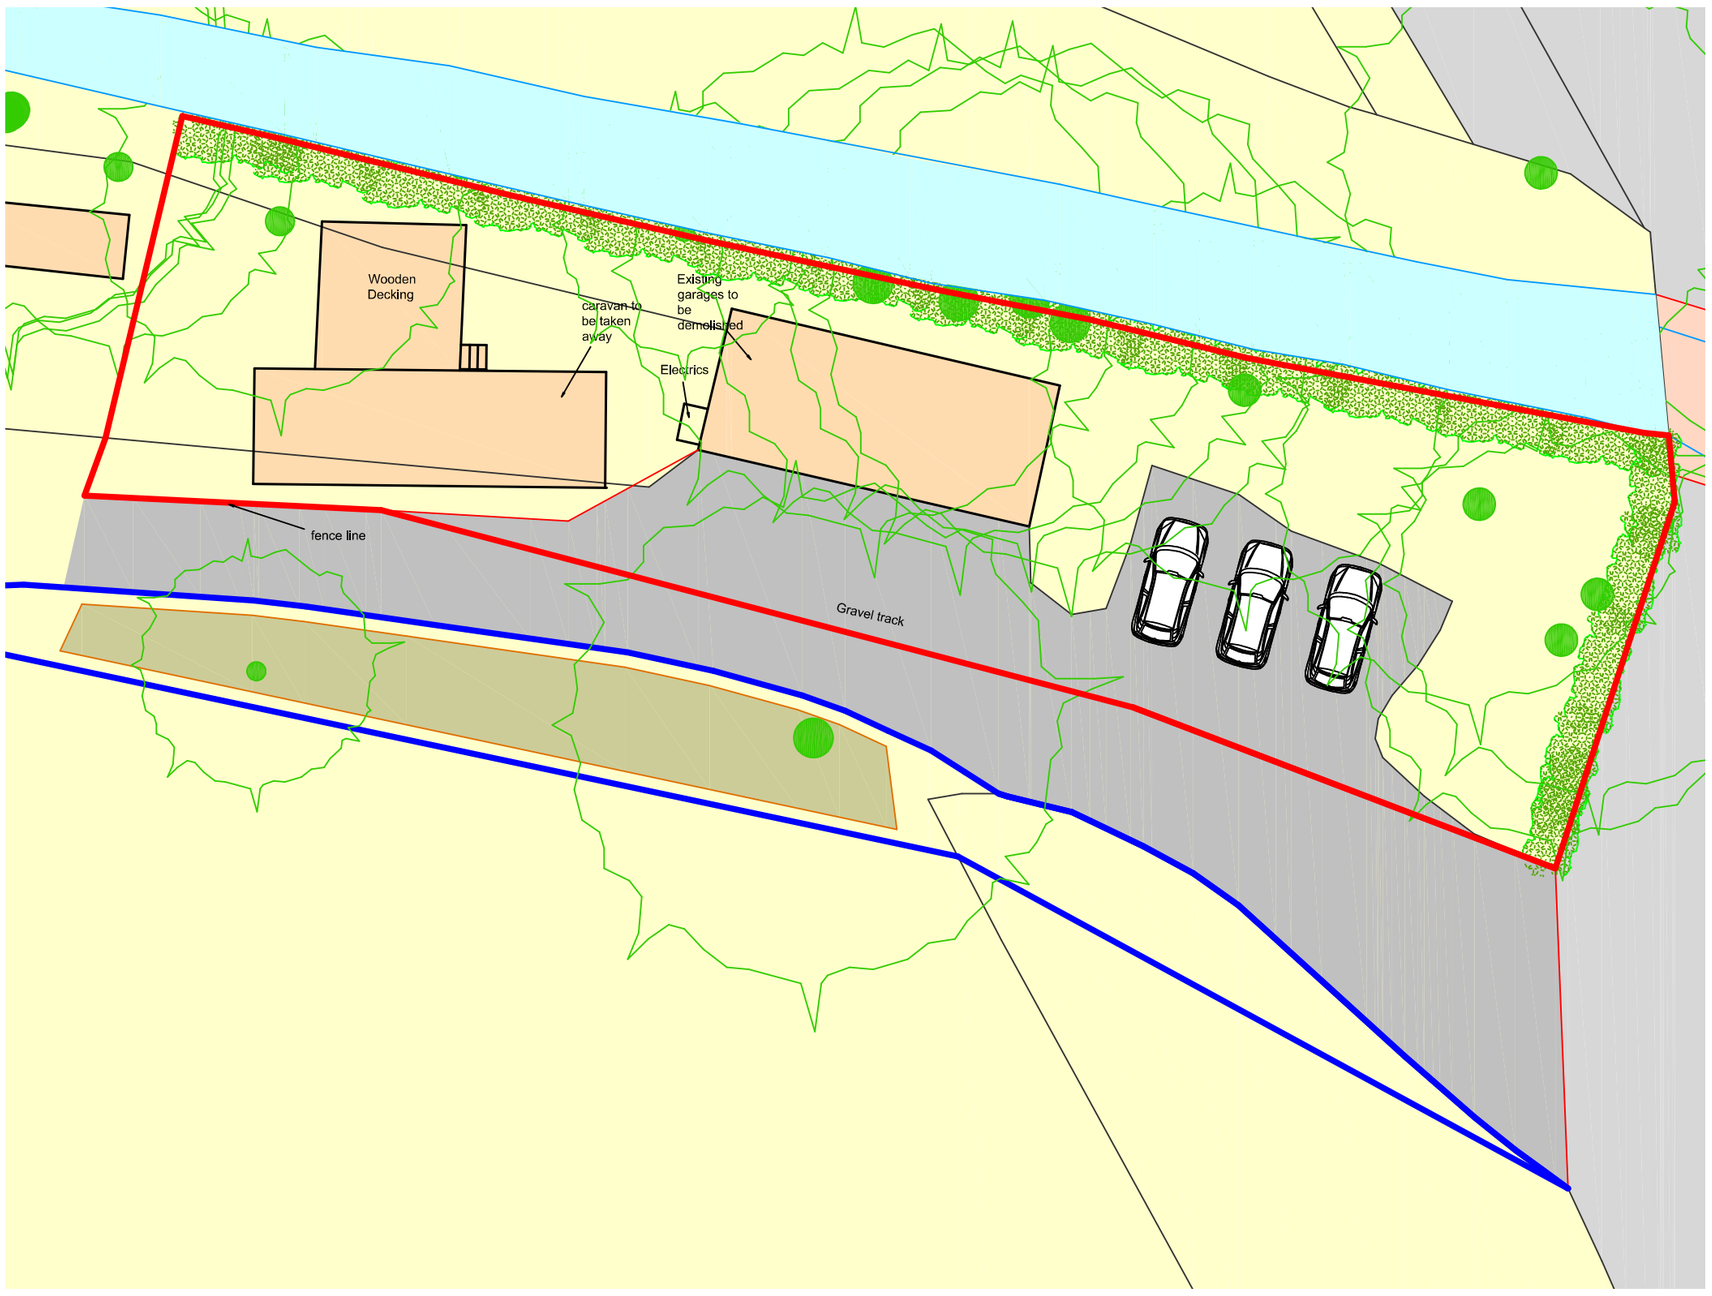

Existing Site @ 1:200

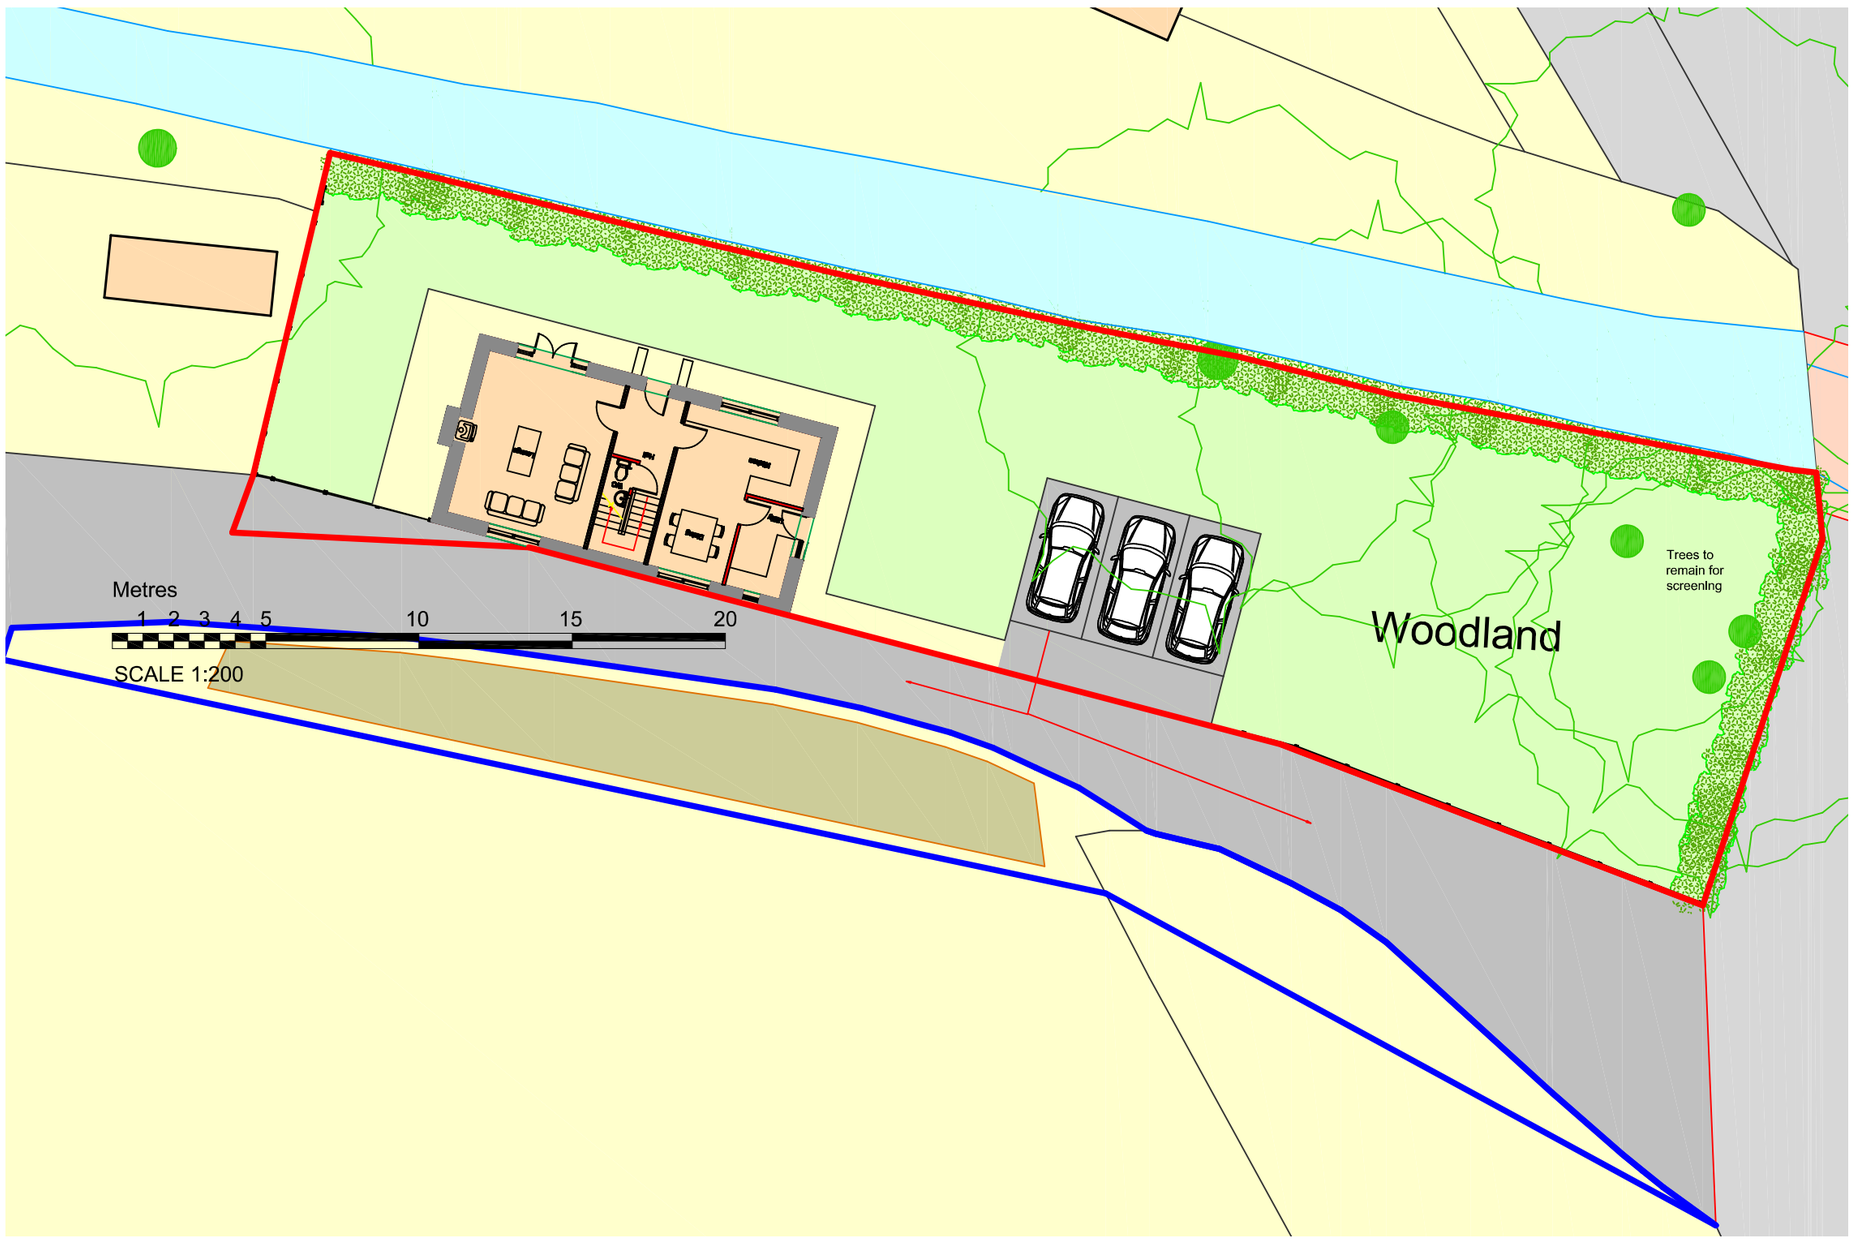

Proposed Site @ 1:200

N

DBD Architectural Consultancy Ltd ©2017

1. Copyright is vested with DBD Architectural Consultancy Ltd.

2. All dimensions to be checked on site before proceeding.

3. Contractor to check/adjust dimensions of new work to suit existing conditions.
Do not assume existing structure or details are plumb, square or level.

4. Contractor must notify the architect of any discrepancies before proceeding.

5. All drawings to be read in conjunction with all other consultants drawings and specs.

Rev	Date	Description
B	31.07.17	Minor amendments
A	03.07.17	Minor amendments

DBD Architectural Consultancy

DBD Architectural Consultancy Ltd
50 Broad Street, Leek,
Staffordshire, ST13 5NS
01538 383118
mail@dbdconsultants.co.uk
www.dbdconsultants.co.uk

Client
Mr & Mrs Nixon
Land by Leekbrook house
Basford Lane
Leekbrook
ST13 7DT

Project
Proposed 4 bedroom dwelling on land adjacent to leekbrook house

Title
Site and Location plans

Stage: Planning
Size: A2
Scale: 1:200, 1:1250
Date: 30.06.17
Job No: 1739-100
Drawing Number: PL 01B