


Ground floor plan (GIFA 61 sqm)

Scale

0 1 2 3 4 5

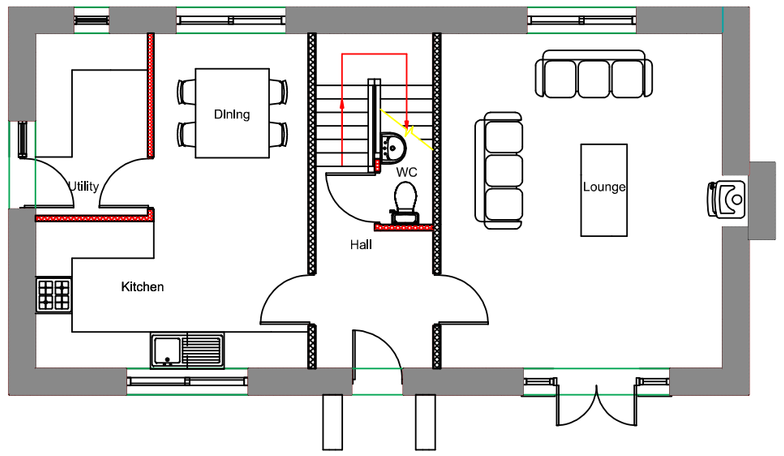


First floor plan (GIFA 61sqm)




Front elevation

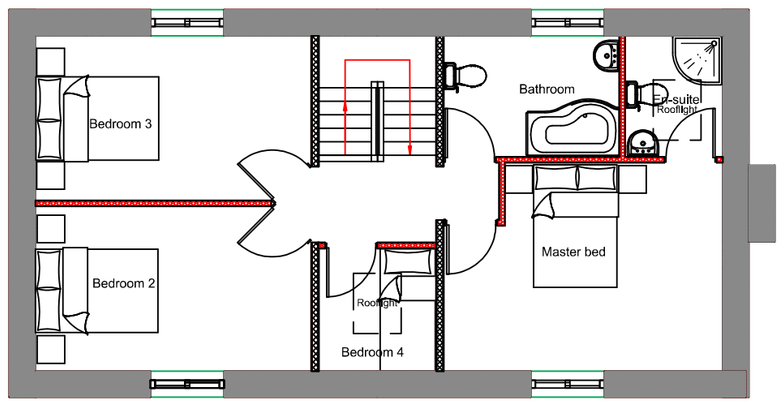


Side elevation




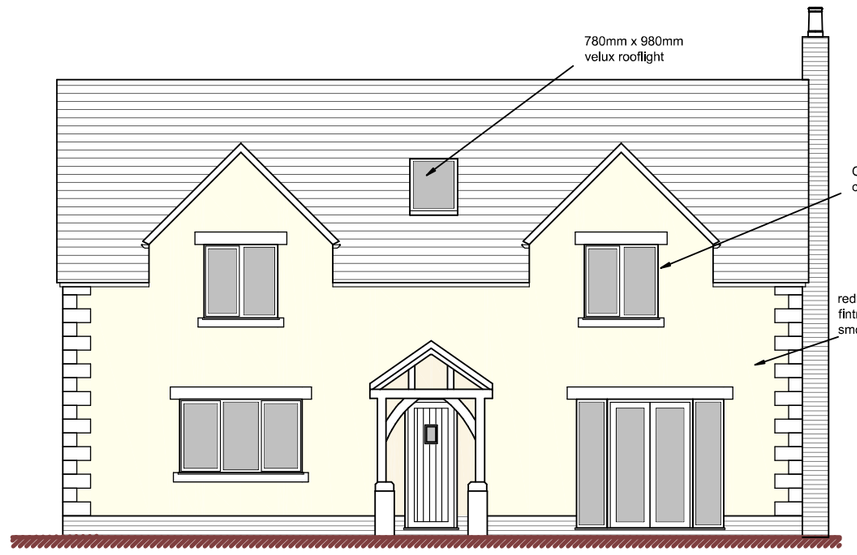


Back Elevation

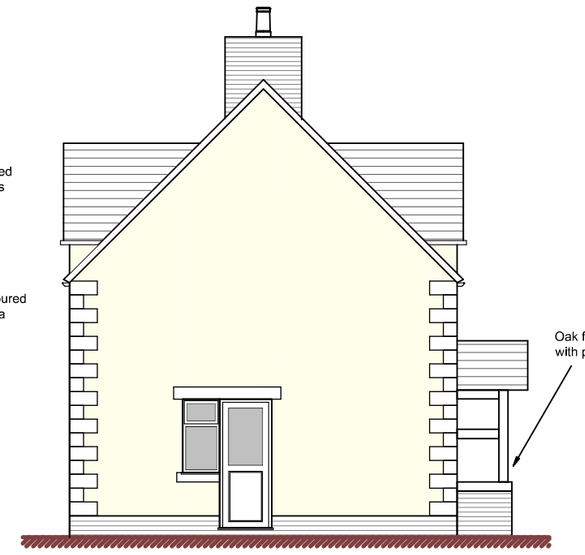

Side elevation



Typical/indicative Section

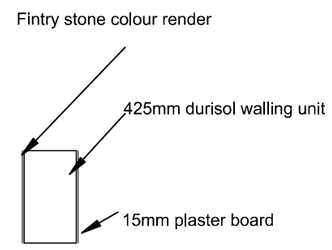

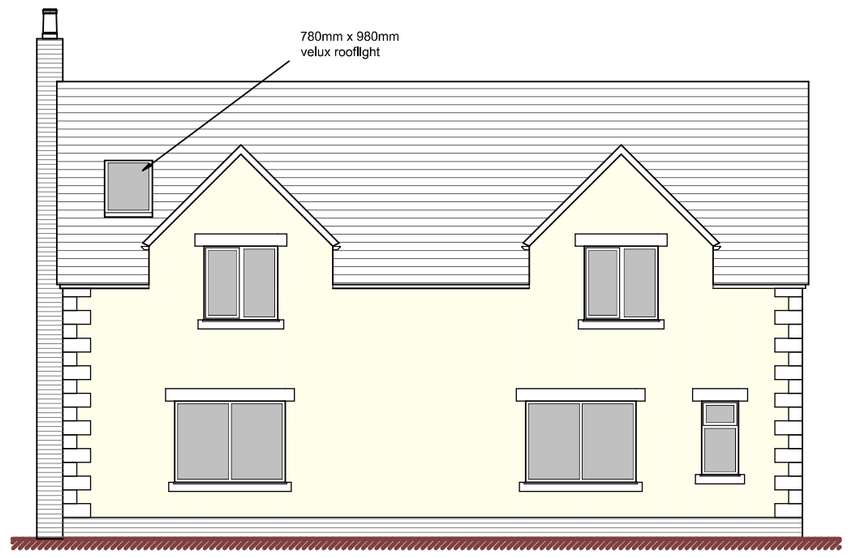3D axonometric views



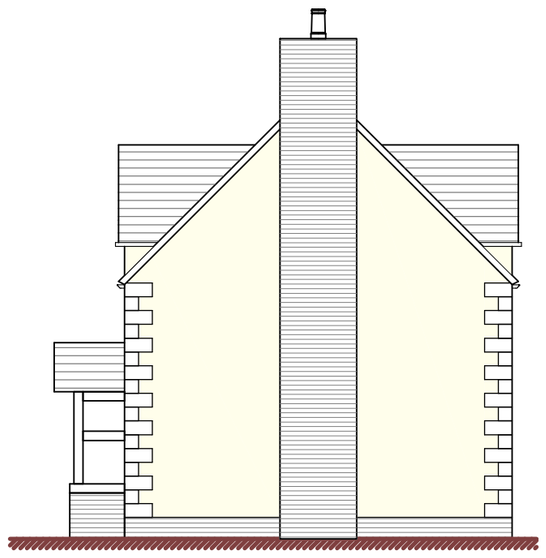

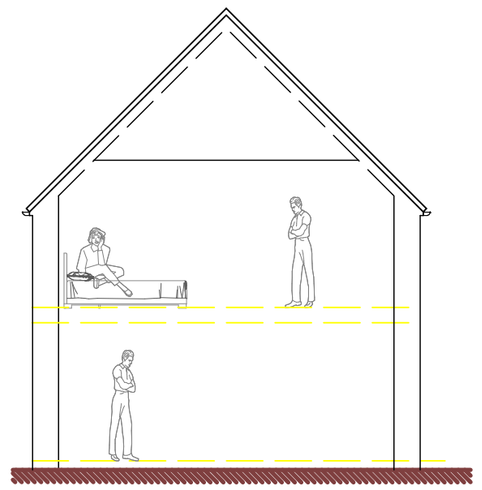**DBD Architectural Consultancy Ltd ©2017**

1. Copyright Is vested with DBD Architectural Consultancy Ltd.

2. All dimensions to be checked on site before proceeding.

3. Contractor to check/adjust dimensions of new work to suit existing conditions.
Do not assume existing structure or details are plumb, square or level.

4. Contractor must notify the architect of any discrepancies before proceeding.

5. All drawings to be read in conjunction with all other consultants drawings and specs.

| Rev | Date | Description |
|---|---|---|
| | | |
| | | |
| B | 31.07.17 | Minor amendments |
| A | 03.07.17 | Minor amendments |

DBD Architectural Consultancy

DBD Architectural Consultancy Ltd
50 Broad Street, Leek,
Staffordshire, ST13 5NS
01538 383118
mail@dbdconsultants.co.uk
www.dbdconsultants.co.uk

Client
Mr & Mrs Nixon
Land by Leekbrook house
Basford Lane
Leekbrook
ST13 7DT

Project
Proposed 4 bedroom dwelling on land adjacent to leekbrook house

Title
Proposed plans and elevations

Stage: Planning

| Size: | Date: | Job No: |
|---|---|---|
| A2 | 30.06.17 | 1739-100 |

Scale: 1:100

Drawing Number: PL 02B