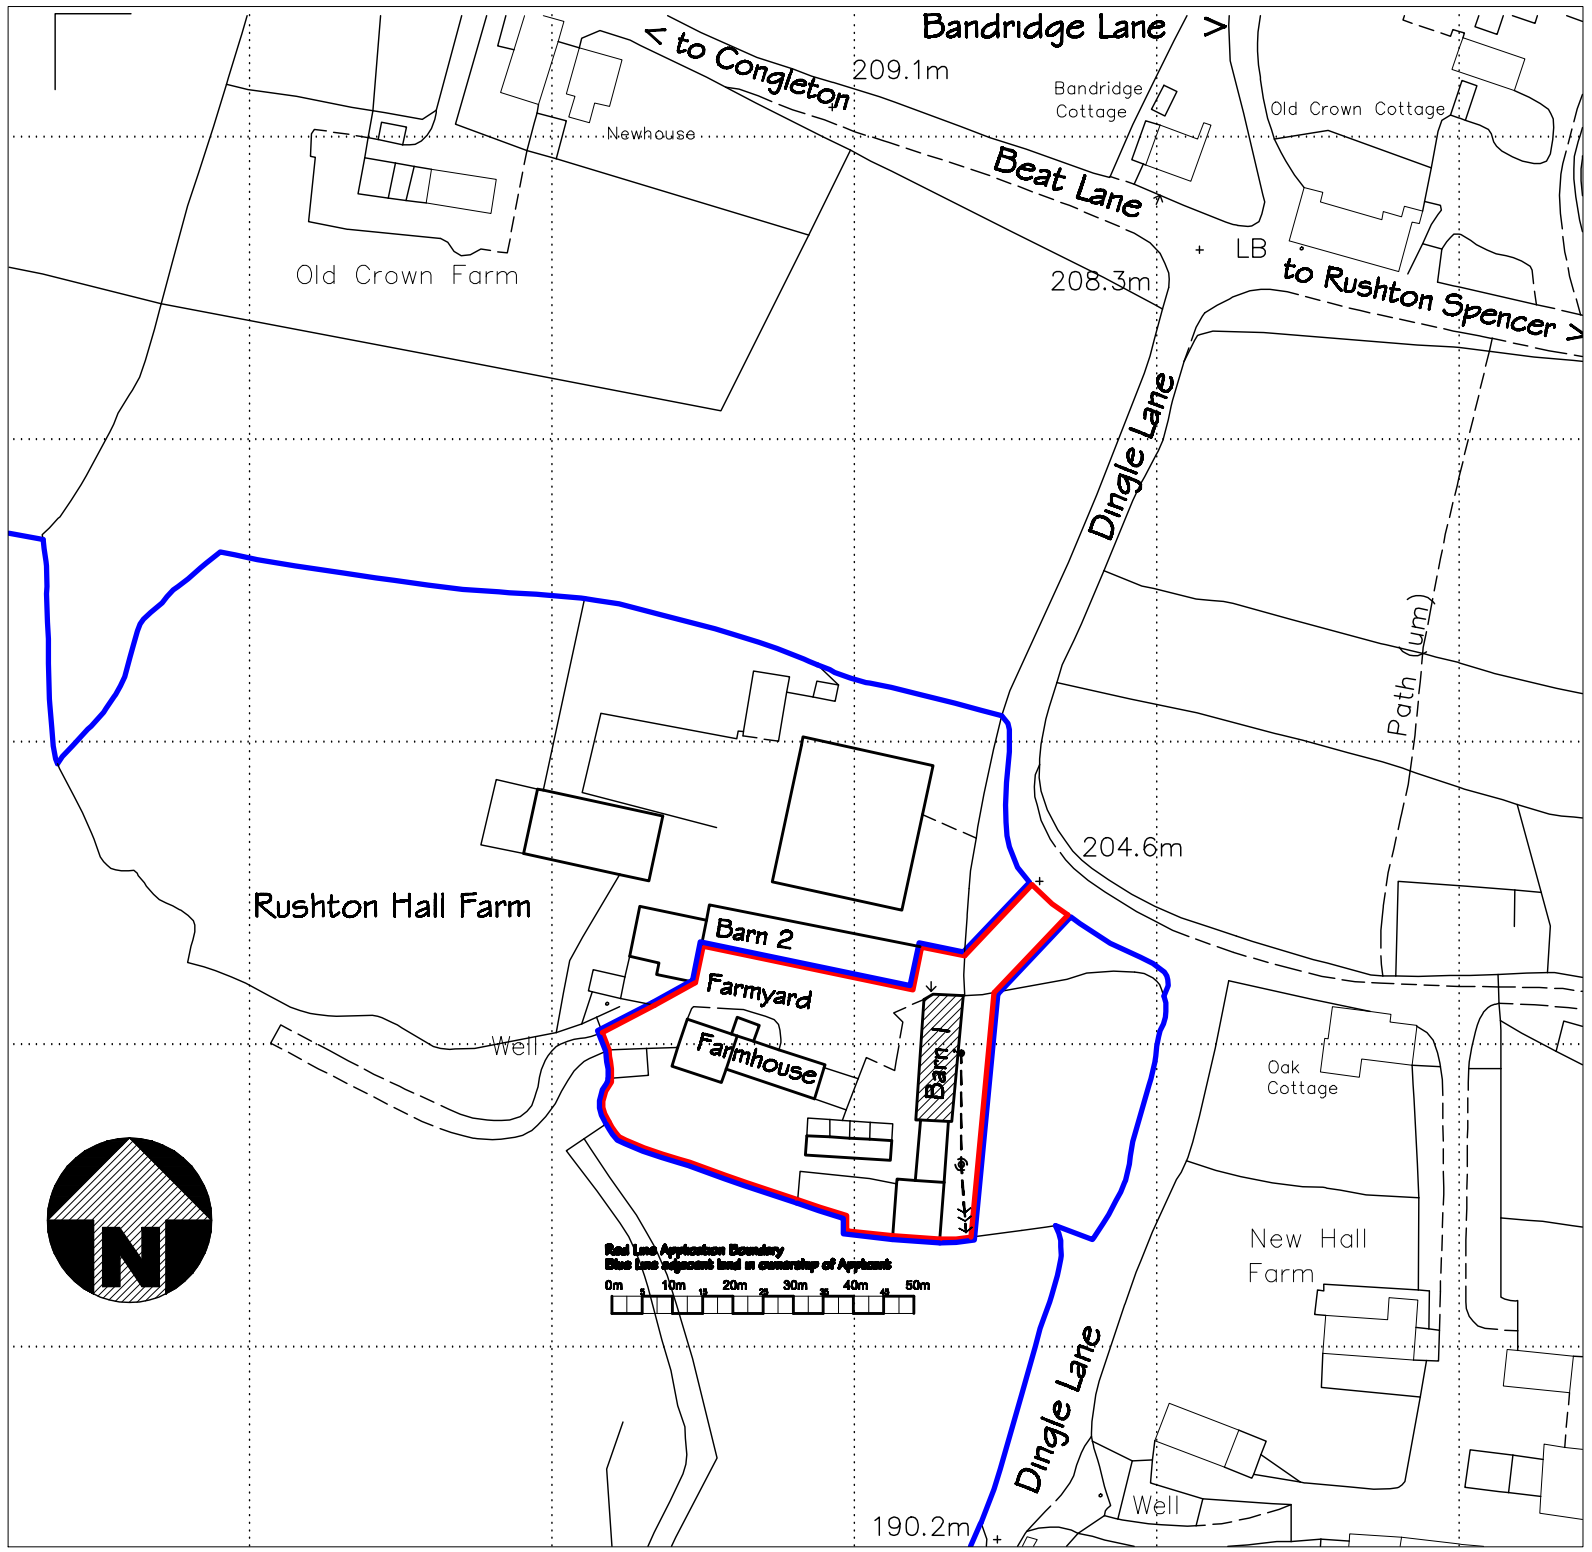

LOCATION PLAN 1:1250 @ A3

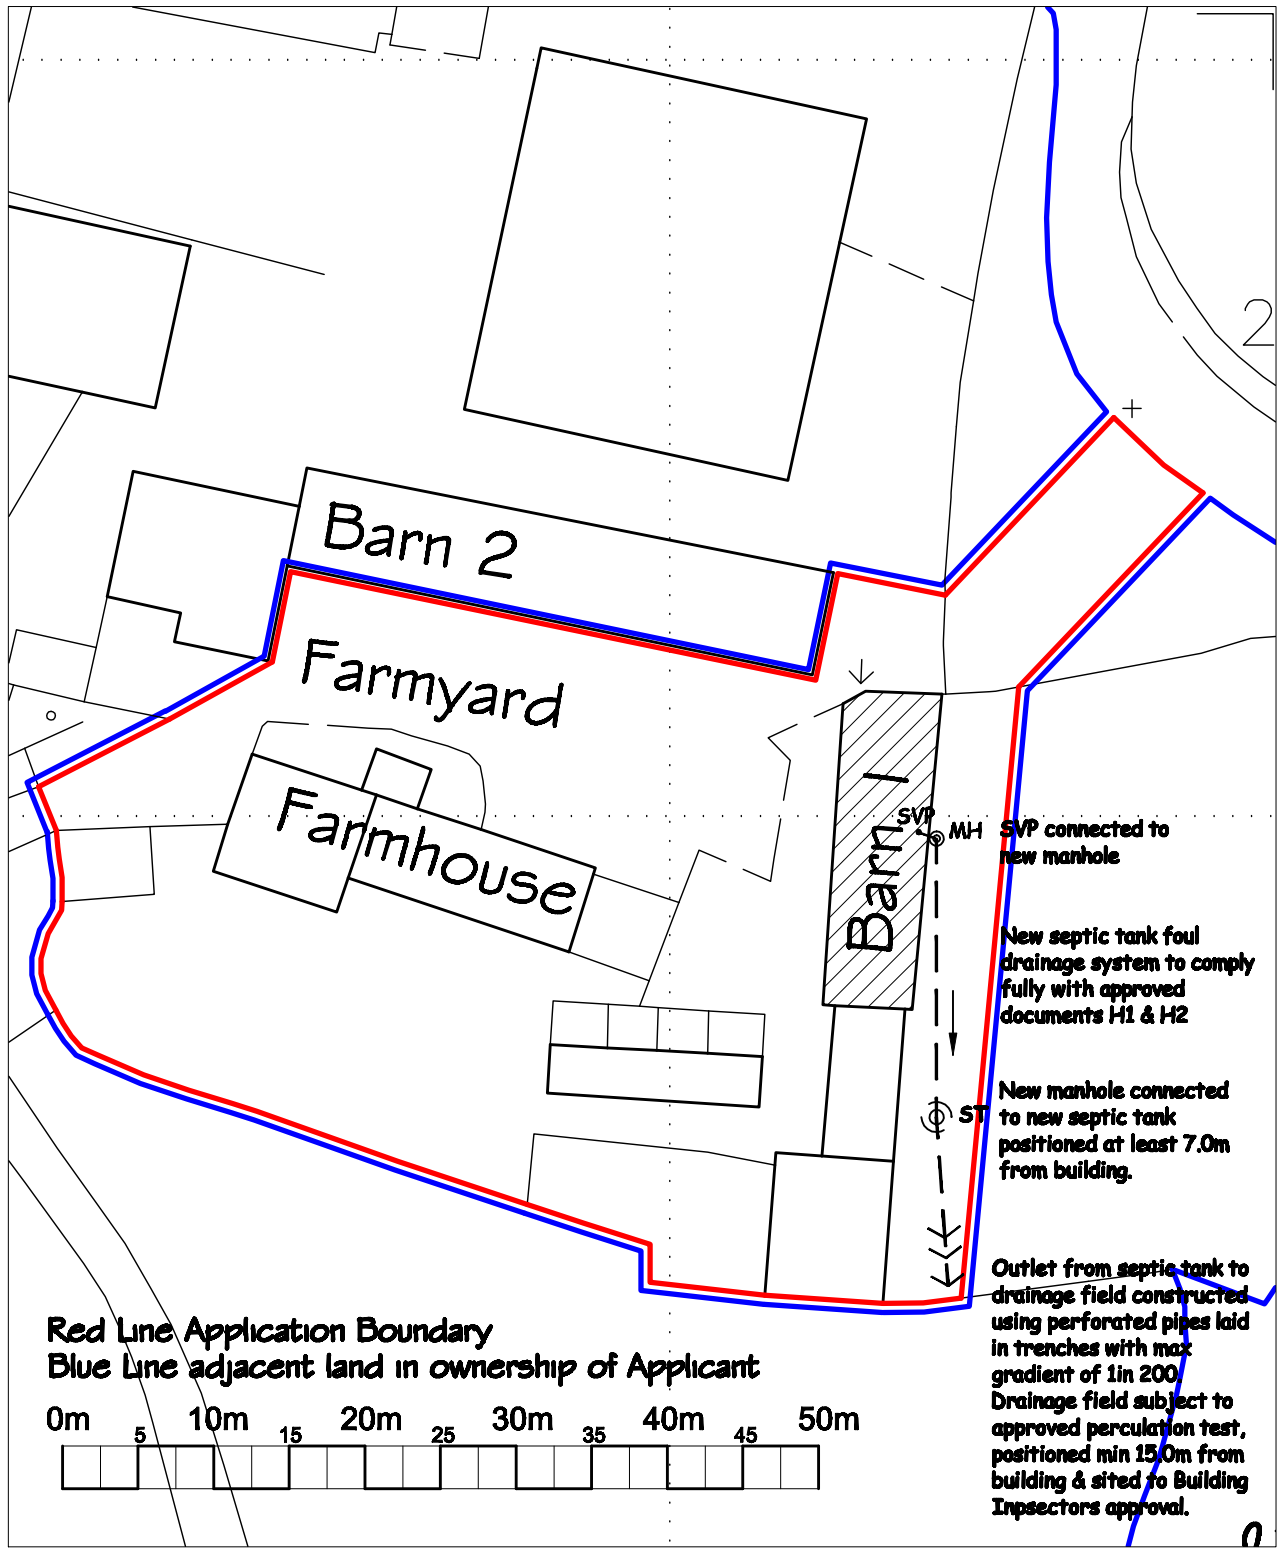

DRAINAGE / BLOCK PLAN 1:500 @ A3

PRELIMINARY

V W B A R C H I T E C T S

Milford House, West Street, Congleton, Cheshire, CW12 1JW FAX: 01260 273406 Telephone: 01260 272891

CLIENT

MS EMMA FORRESTER

PROJECT

RUSHTON HALL FARM
DINGLE LANE
RUSHTON SPENCER SK11 0QT

SCALE 1:1250 1:500 @A3

TITLE

LOCATION PLAN / BLOCK / DRAINAGE PLAN

DRG. No. 3686 / 14

DATE JAN 2015

REV