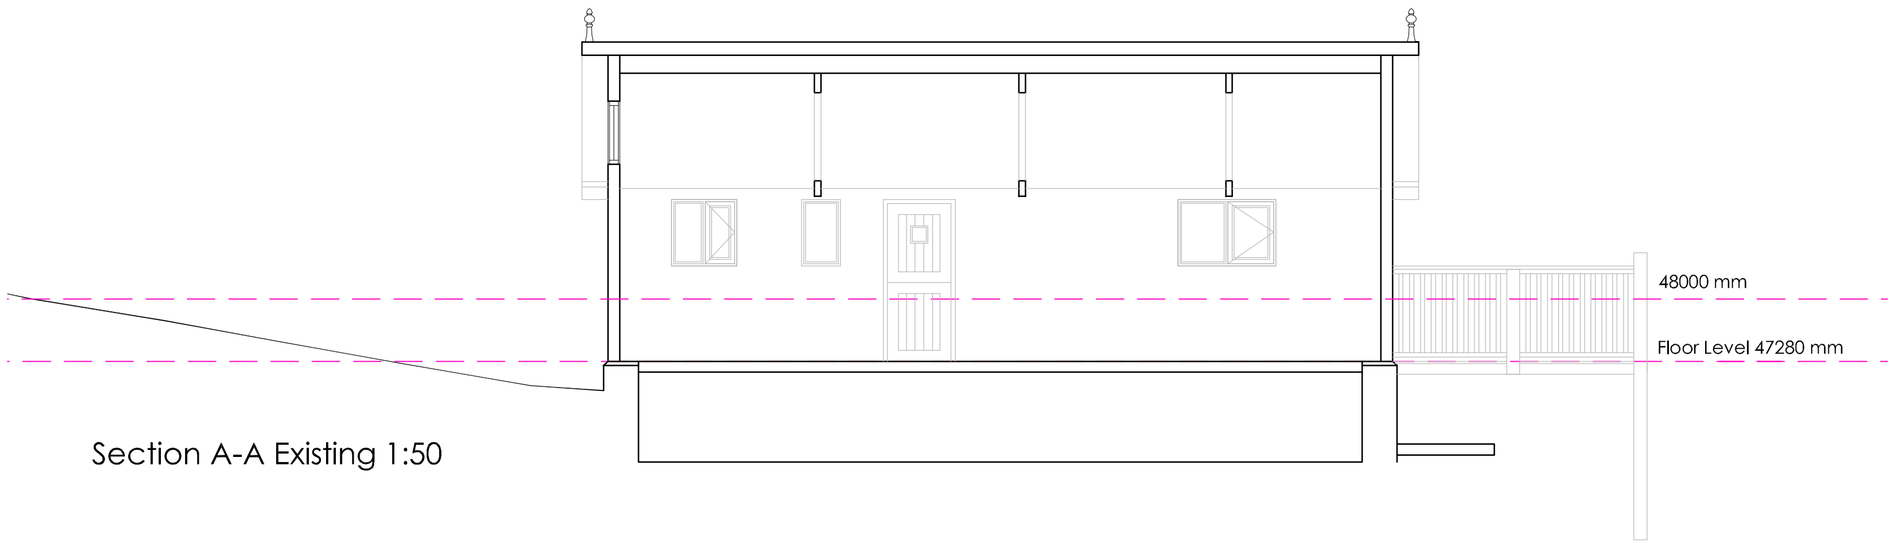

Section A-A Existing 1:50

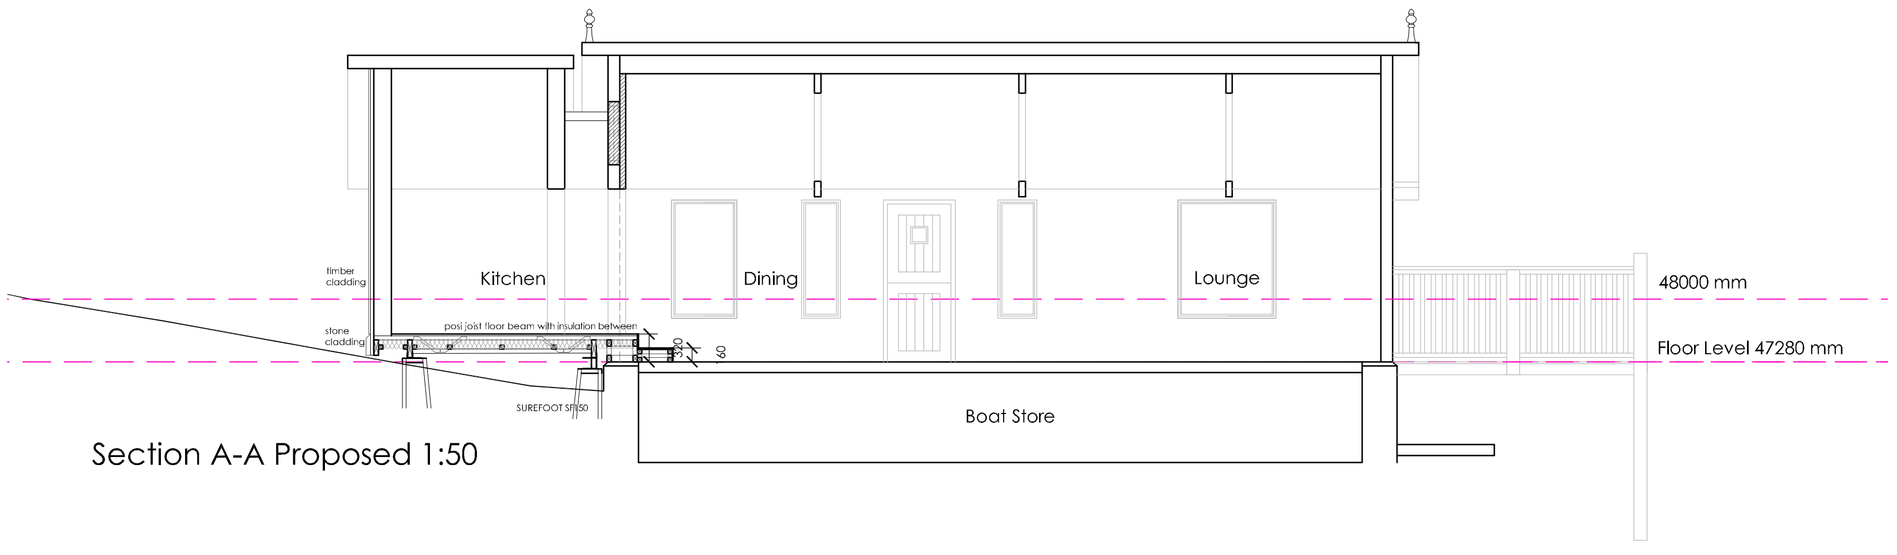

Section A-A Proposed 1:50

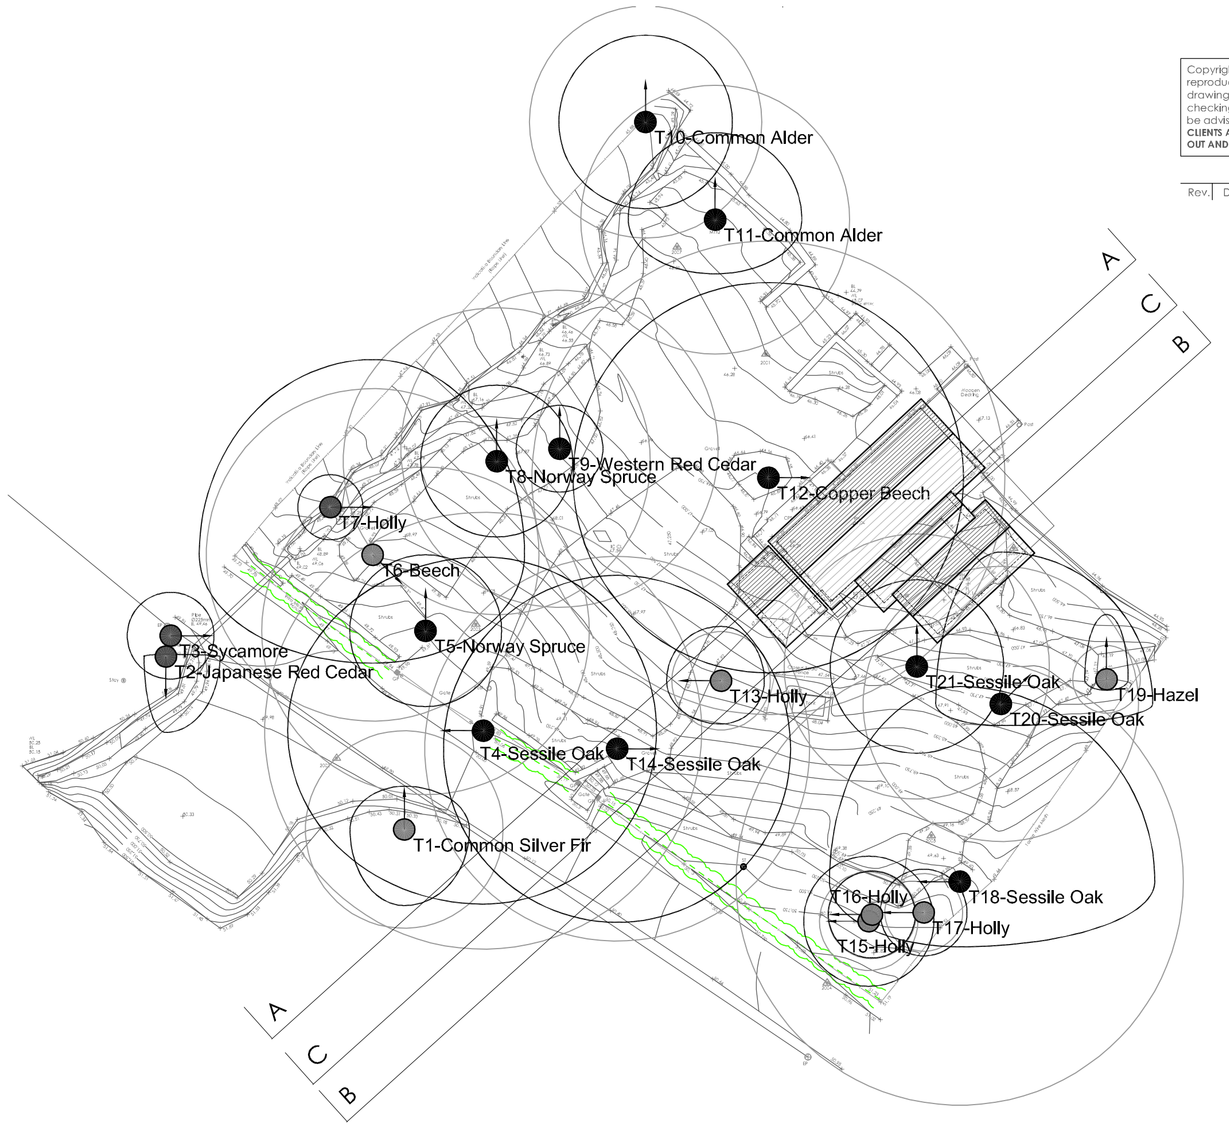

Site Block Plan 1:200

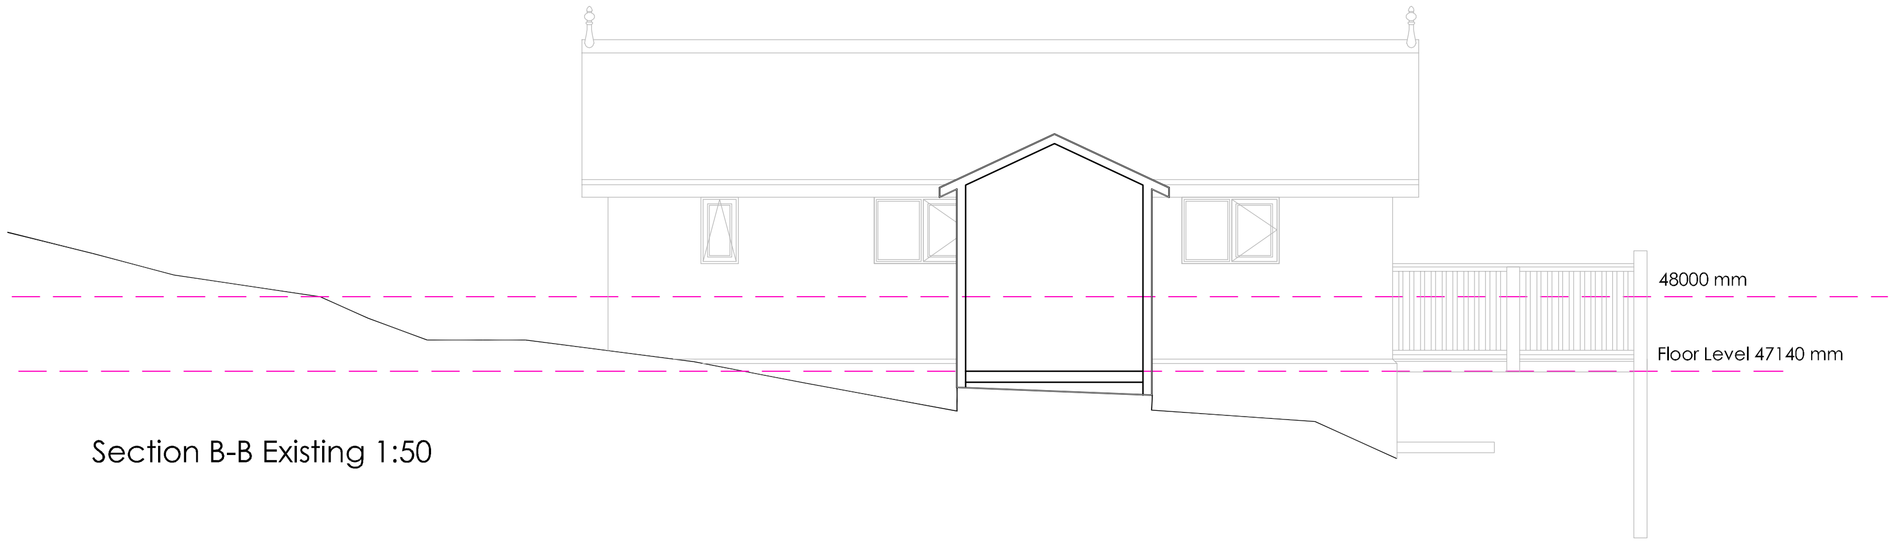

Section B-B Existing 1:50



Section C-C Existing 1:50

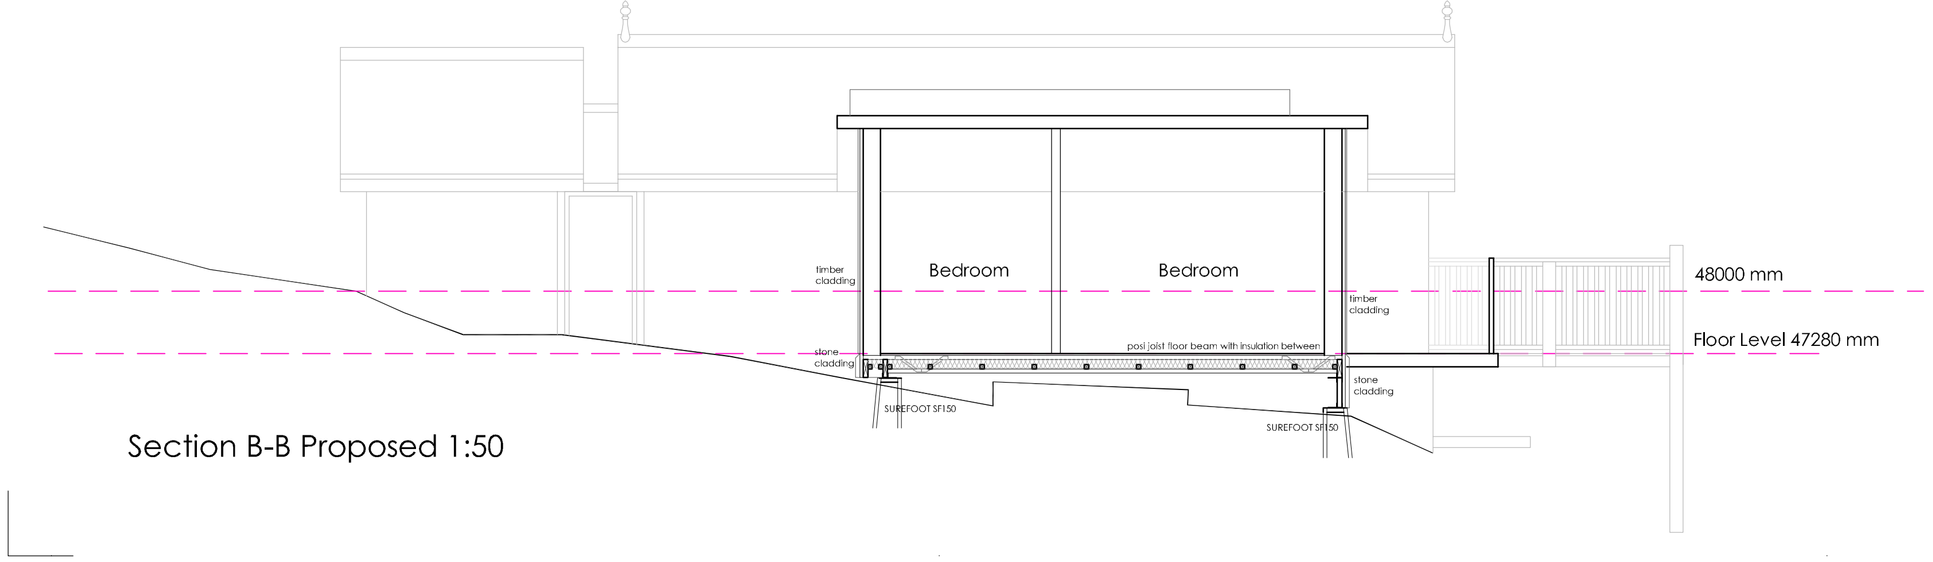

Section B-B Proposed 1:50

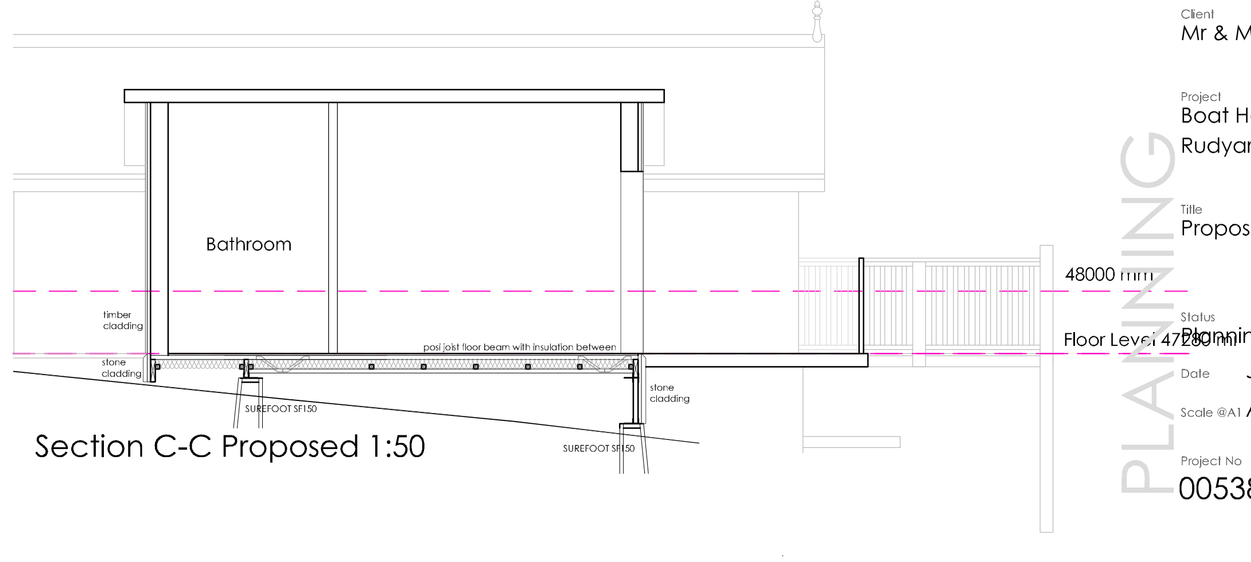

Section C-C Proposed 1:50

Copyright of this drawing is vested in the Architect and it must not be copied or reproduced without consent. Figured dimensions only are to be taken from this drawing. All contractors must visit the site and be responsible for taking and checking all dimensions relative to their work. Hewitt&Carr Architects Ltd are to be advised of any variation between drawings and site conditions.
CLIENTS ARE ADVISED TO CLARIFY DIMENSIONS WITH THE ARCHITECT PRIOR TO SETTING OUT AND NOT TO SCALE FROM THE DRAWING

Rev.	Drawn	Comments	Date

Hewitt&Carr Architects
A: 2-4 Cross Street I Cheadle I Staffordshire I ST10 1NP
T: 01538 756888
E: enquiries@hcarchitects.co.uk
W: www.hcarchitects.co.uk

Client
Mr & Mrs Dudley

Project
Boat House Cottage, Reacliffe Road
Rudyard

Title
Proposed Site Plan & Site Sections

Status
Planning

PLANNING

Date JUL 2017 Drawn NJH

Scale @A1 As Stated Checked

Project No Drawing No. Rev
00538 _ AL(0)PL12

File Ref: I:\KEEF