Copyright of this drawing is vested in the Architect and it must not be copied or reproduced without consent. Figured dimensions only are to be taken from this drawing. All contractors must visit the site and be responsible for taking and checking all dimensions relative to their work. bpArchitecture are to be advised of any variation between drawings and site conditions.
All Work To Be Carried Out From Dimensioned Drawings Only.....If in Doubt Ask

Rev.	Drawn	Comments	Date

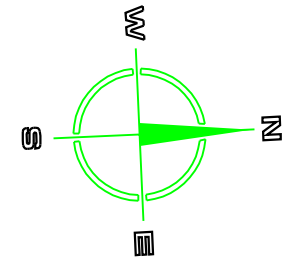

Scale

0 2000mm 4000mm 6000mm 8000mm 10000mm

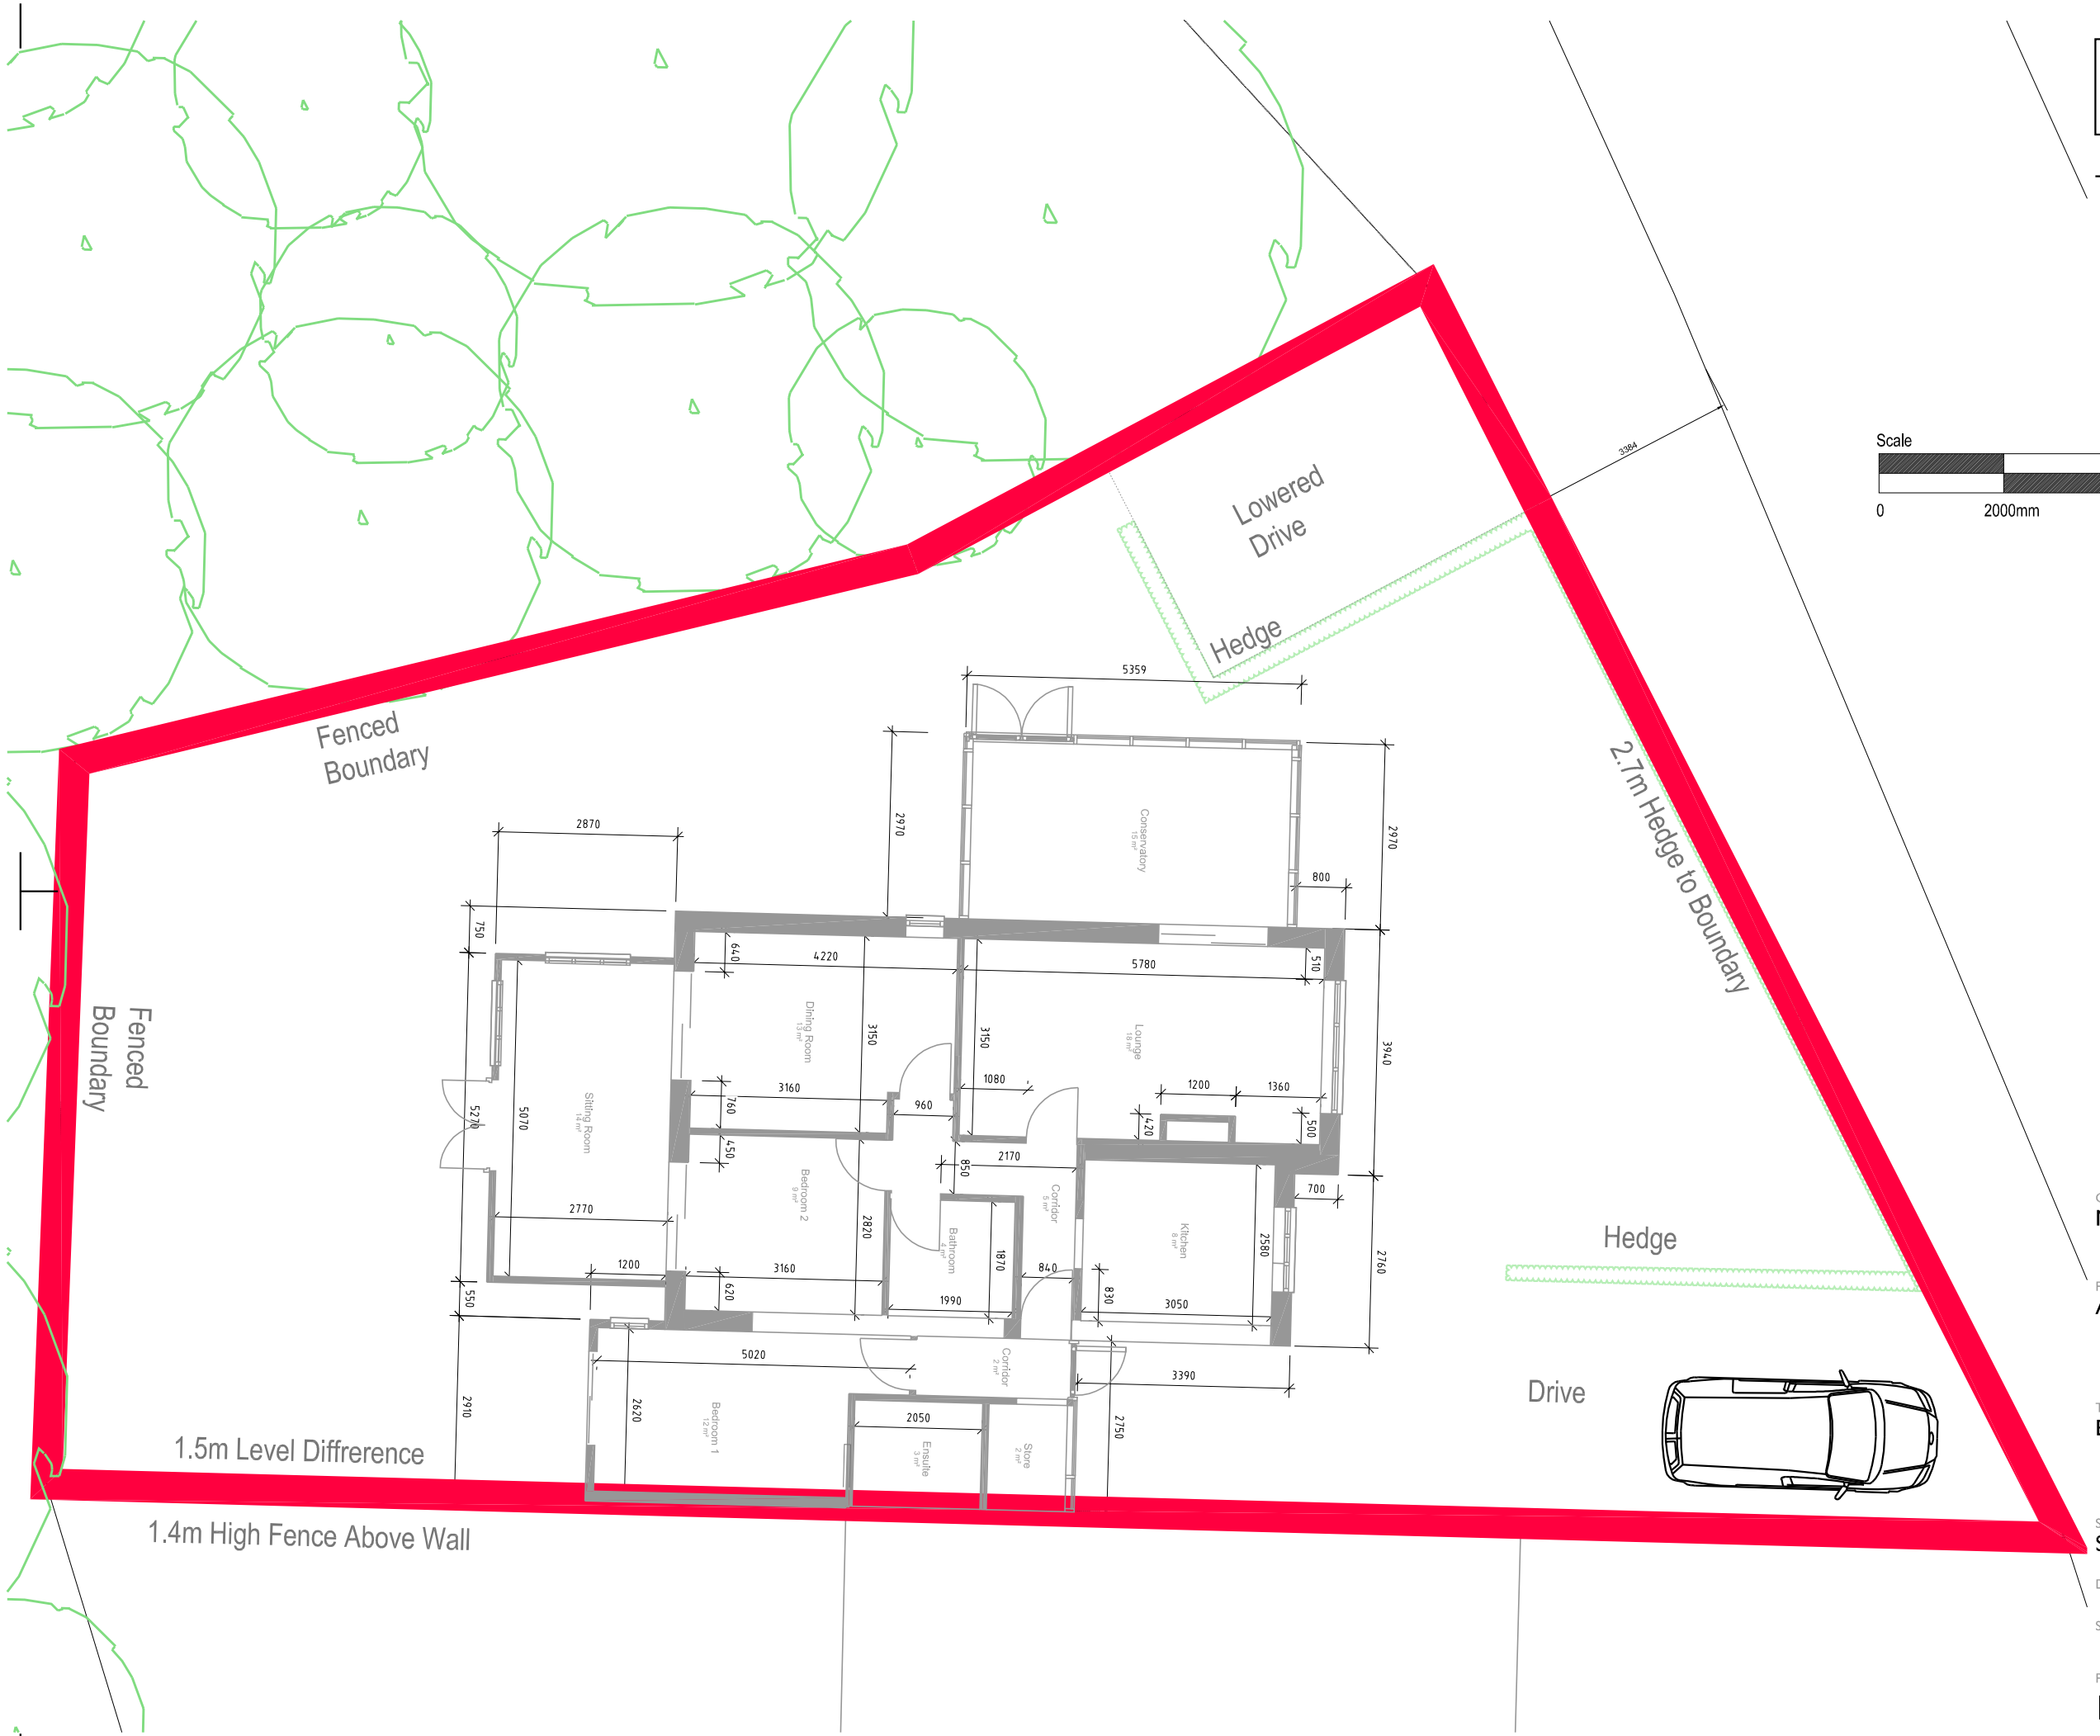

bpArchitecture
☎: 01782 515 555
✉: Enquiries@bpArchitecture.co.uk
🖱: www.bparchitecture.co.uk
93 High Street Biddulph Staffs ST8 6AB
Architects - Interior Design - Conservation - Landscape

Client
Mr & Mrs Rowley and Mr & Mrs Foxall

Project
Alterations and Extensions
to 88 Thames Drive, Biddulph, ST8 7JF

Title
Existing Plan

Status
Stage 3: Planning

Date Jun 17 Drawn DD

Scale @A3 1.100 Checked BSP

Project No Drawing No. Rev
17-043_AS(0)03

File Ref: BPA\

A3