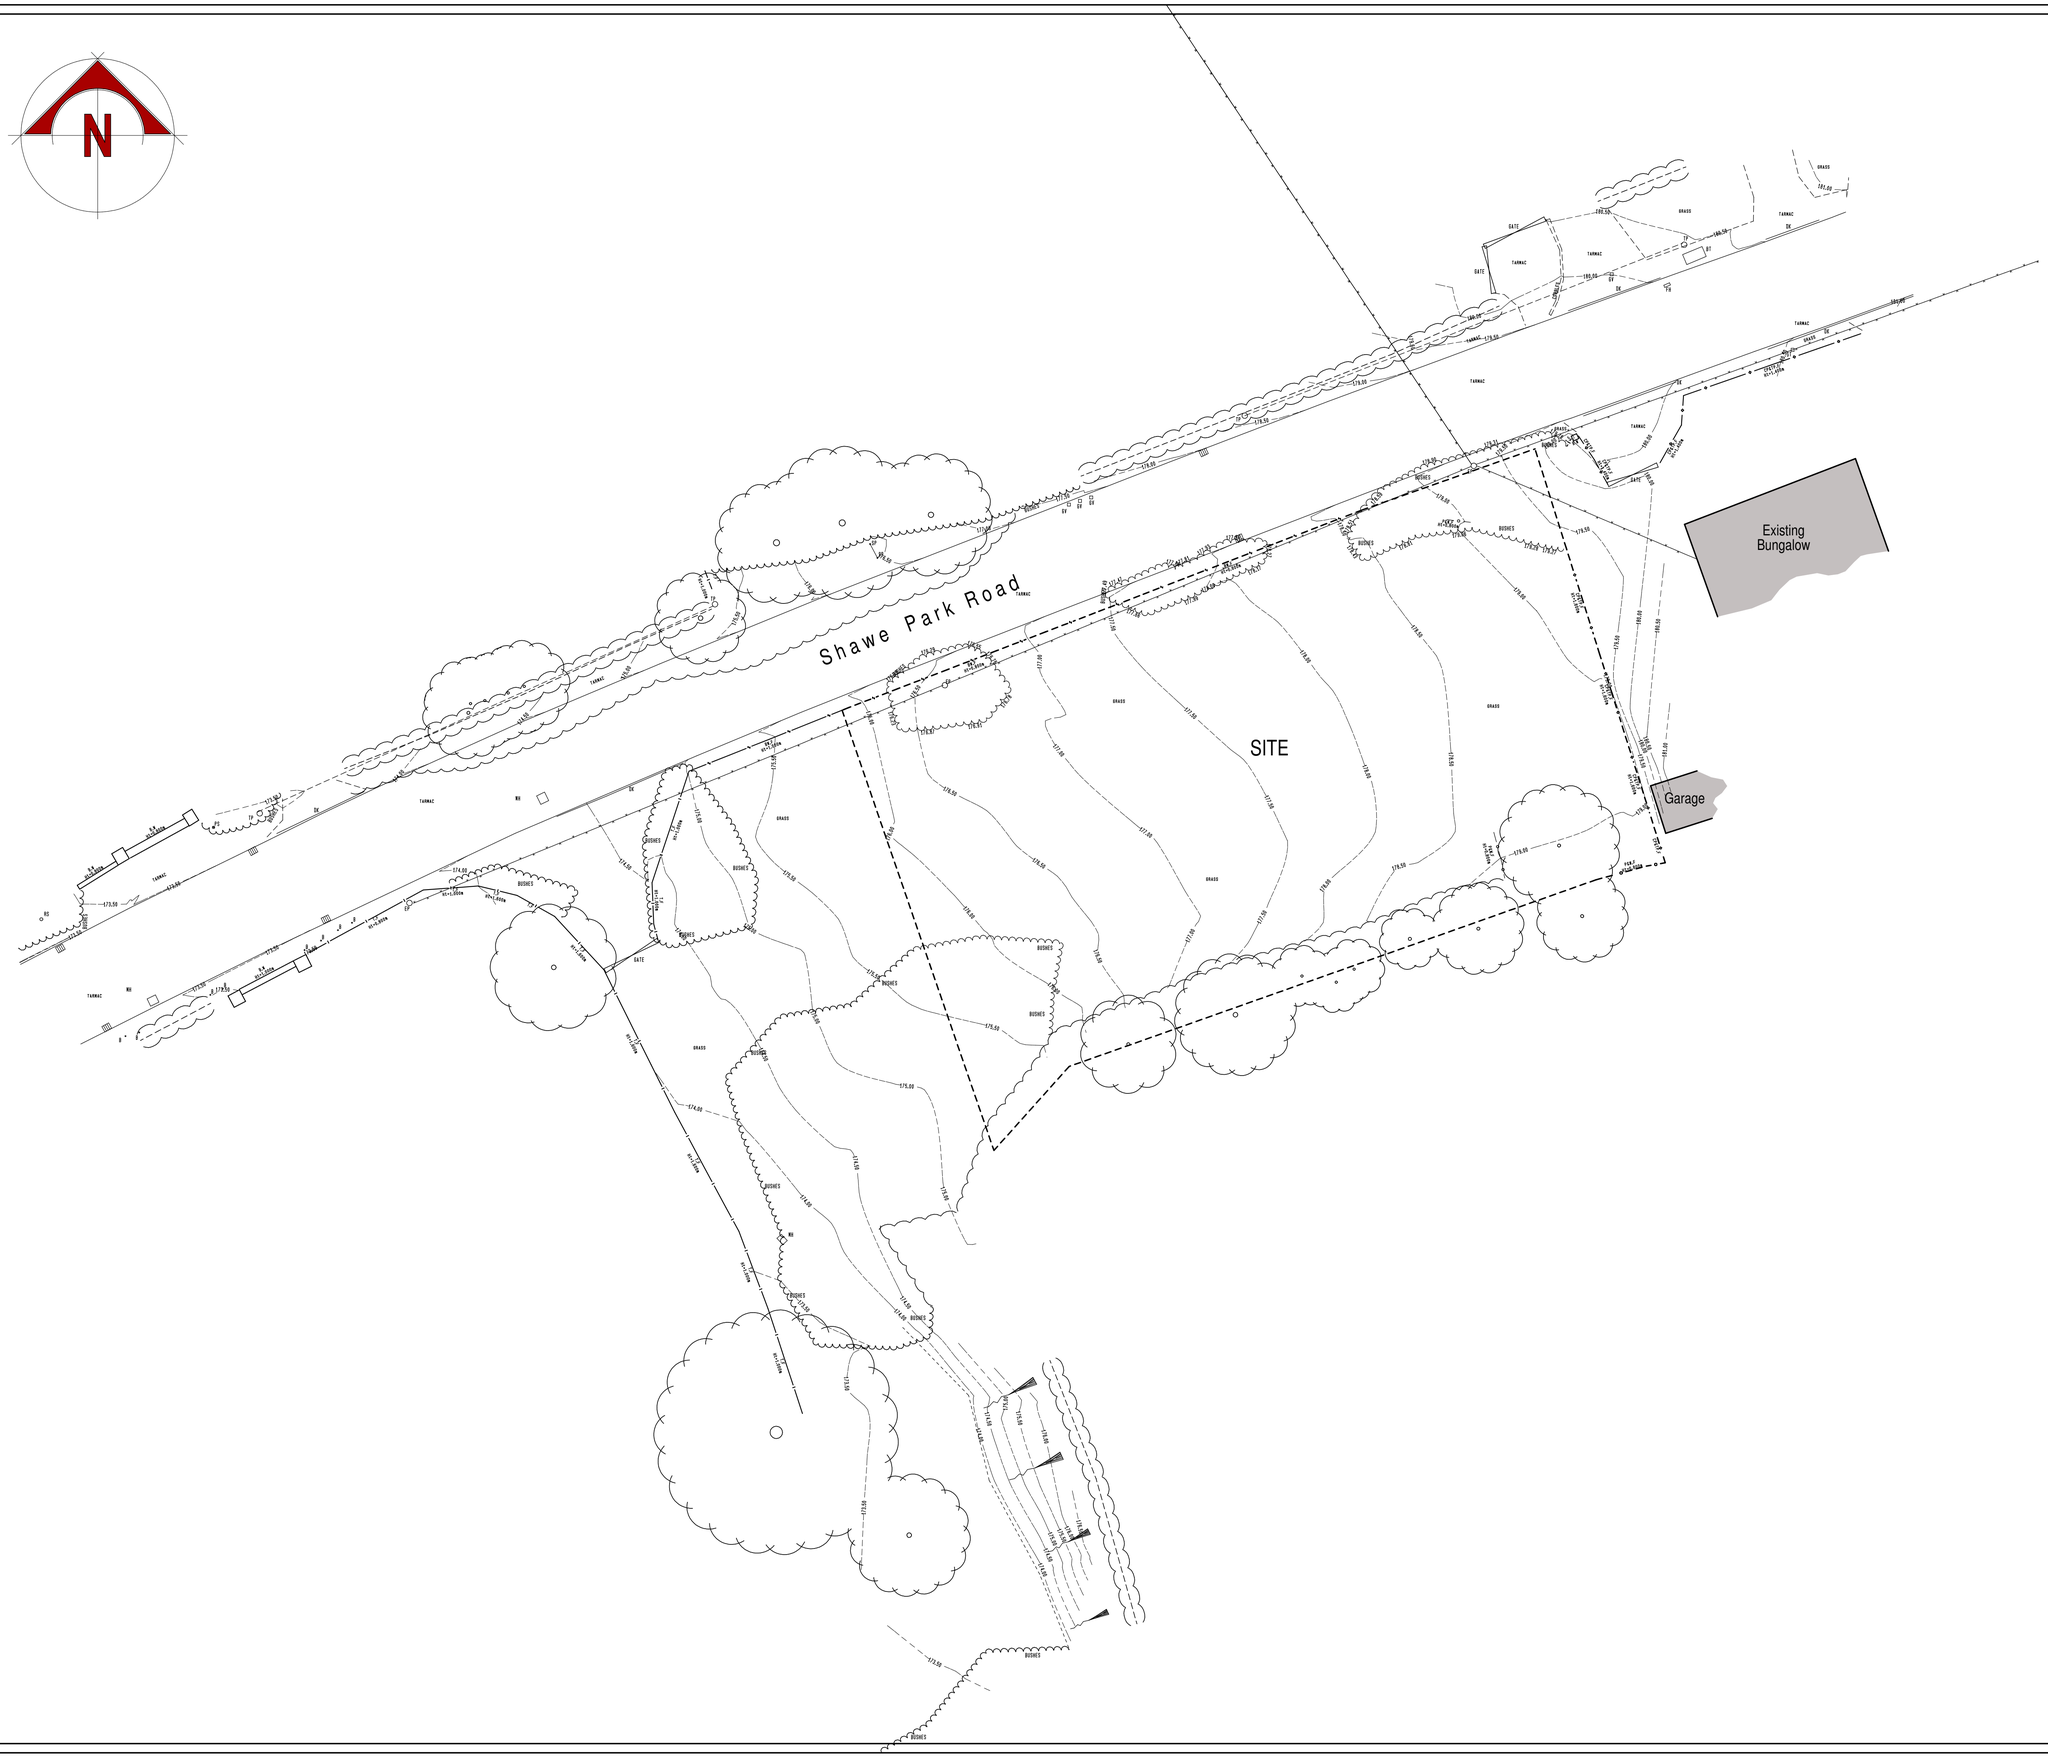

0.0m 5.0m 10.0m

scale bar @ 1:200

Mr F Klucznik

PROPOSED HOUSING DEVELOPMENT
SHAWE PARK ROAD
KINGSLEY HOLT
STAFFS

EXISTING CONDITIONS
SITE PLAN

Date	Sheet	Scale
JUNE 2017	A1	1:200
Drg No.	Rev.	Drawn
2017-2219-03	A	RG

A - 01/08/2017 - TITLE SHEET AMENDED

SAMMONS Architectural LIMITED
Chartered Institute of Architectural Technologists Registered Practice
10 Cawdry Buildings, Fountain Street, Leek. ST13 6JP
Telephone: 01538 386002
E-mail: info@sammonsltd.co.uk
Web: www.sammonsltd.co.uk

This drawing is copyright.
All dimensions must be checked prior to commencement.