Elevations

Scale 1:200 @ A3

0 1m 5m 10m



Existing South Elevation

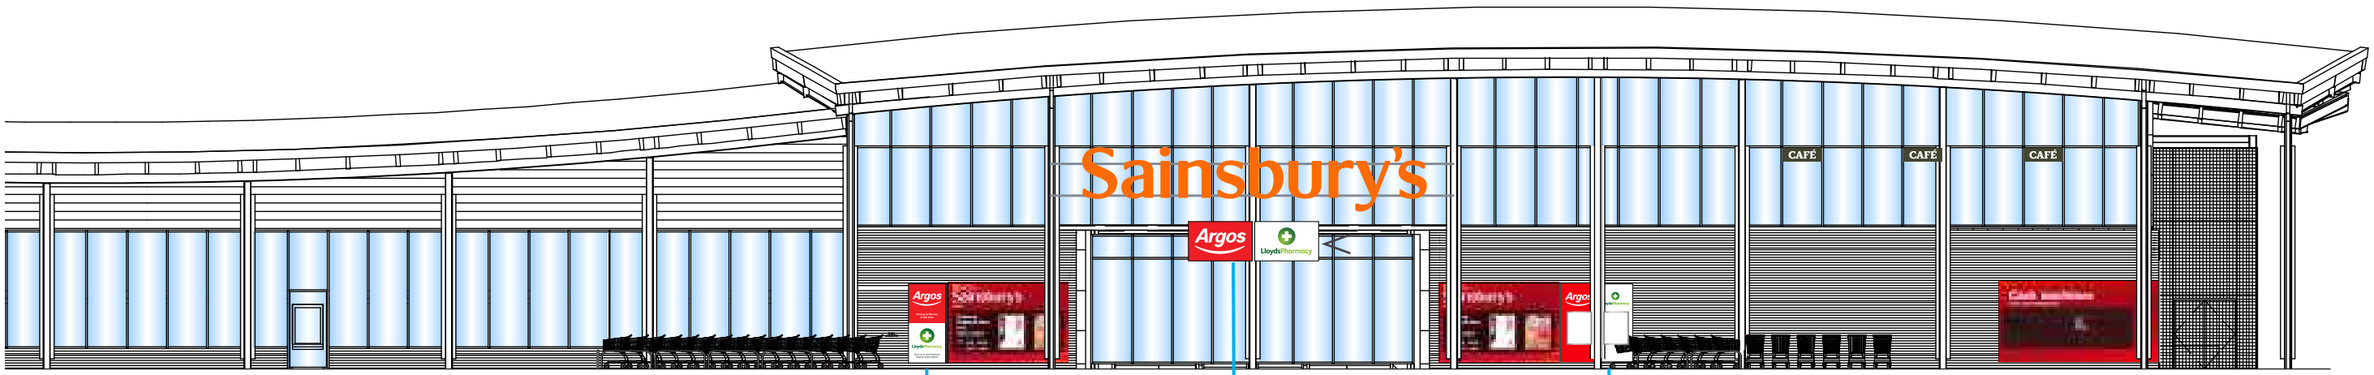

Proposed South Elevation