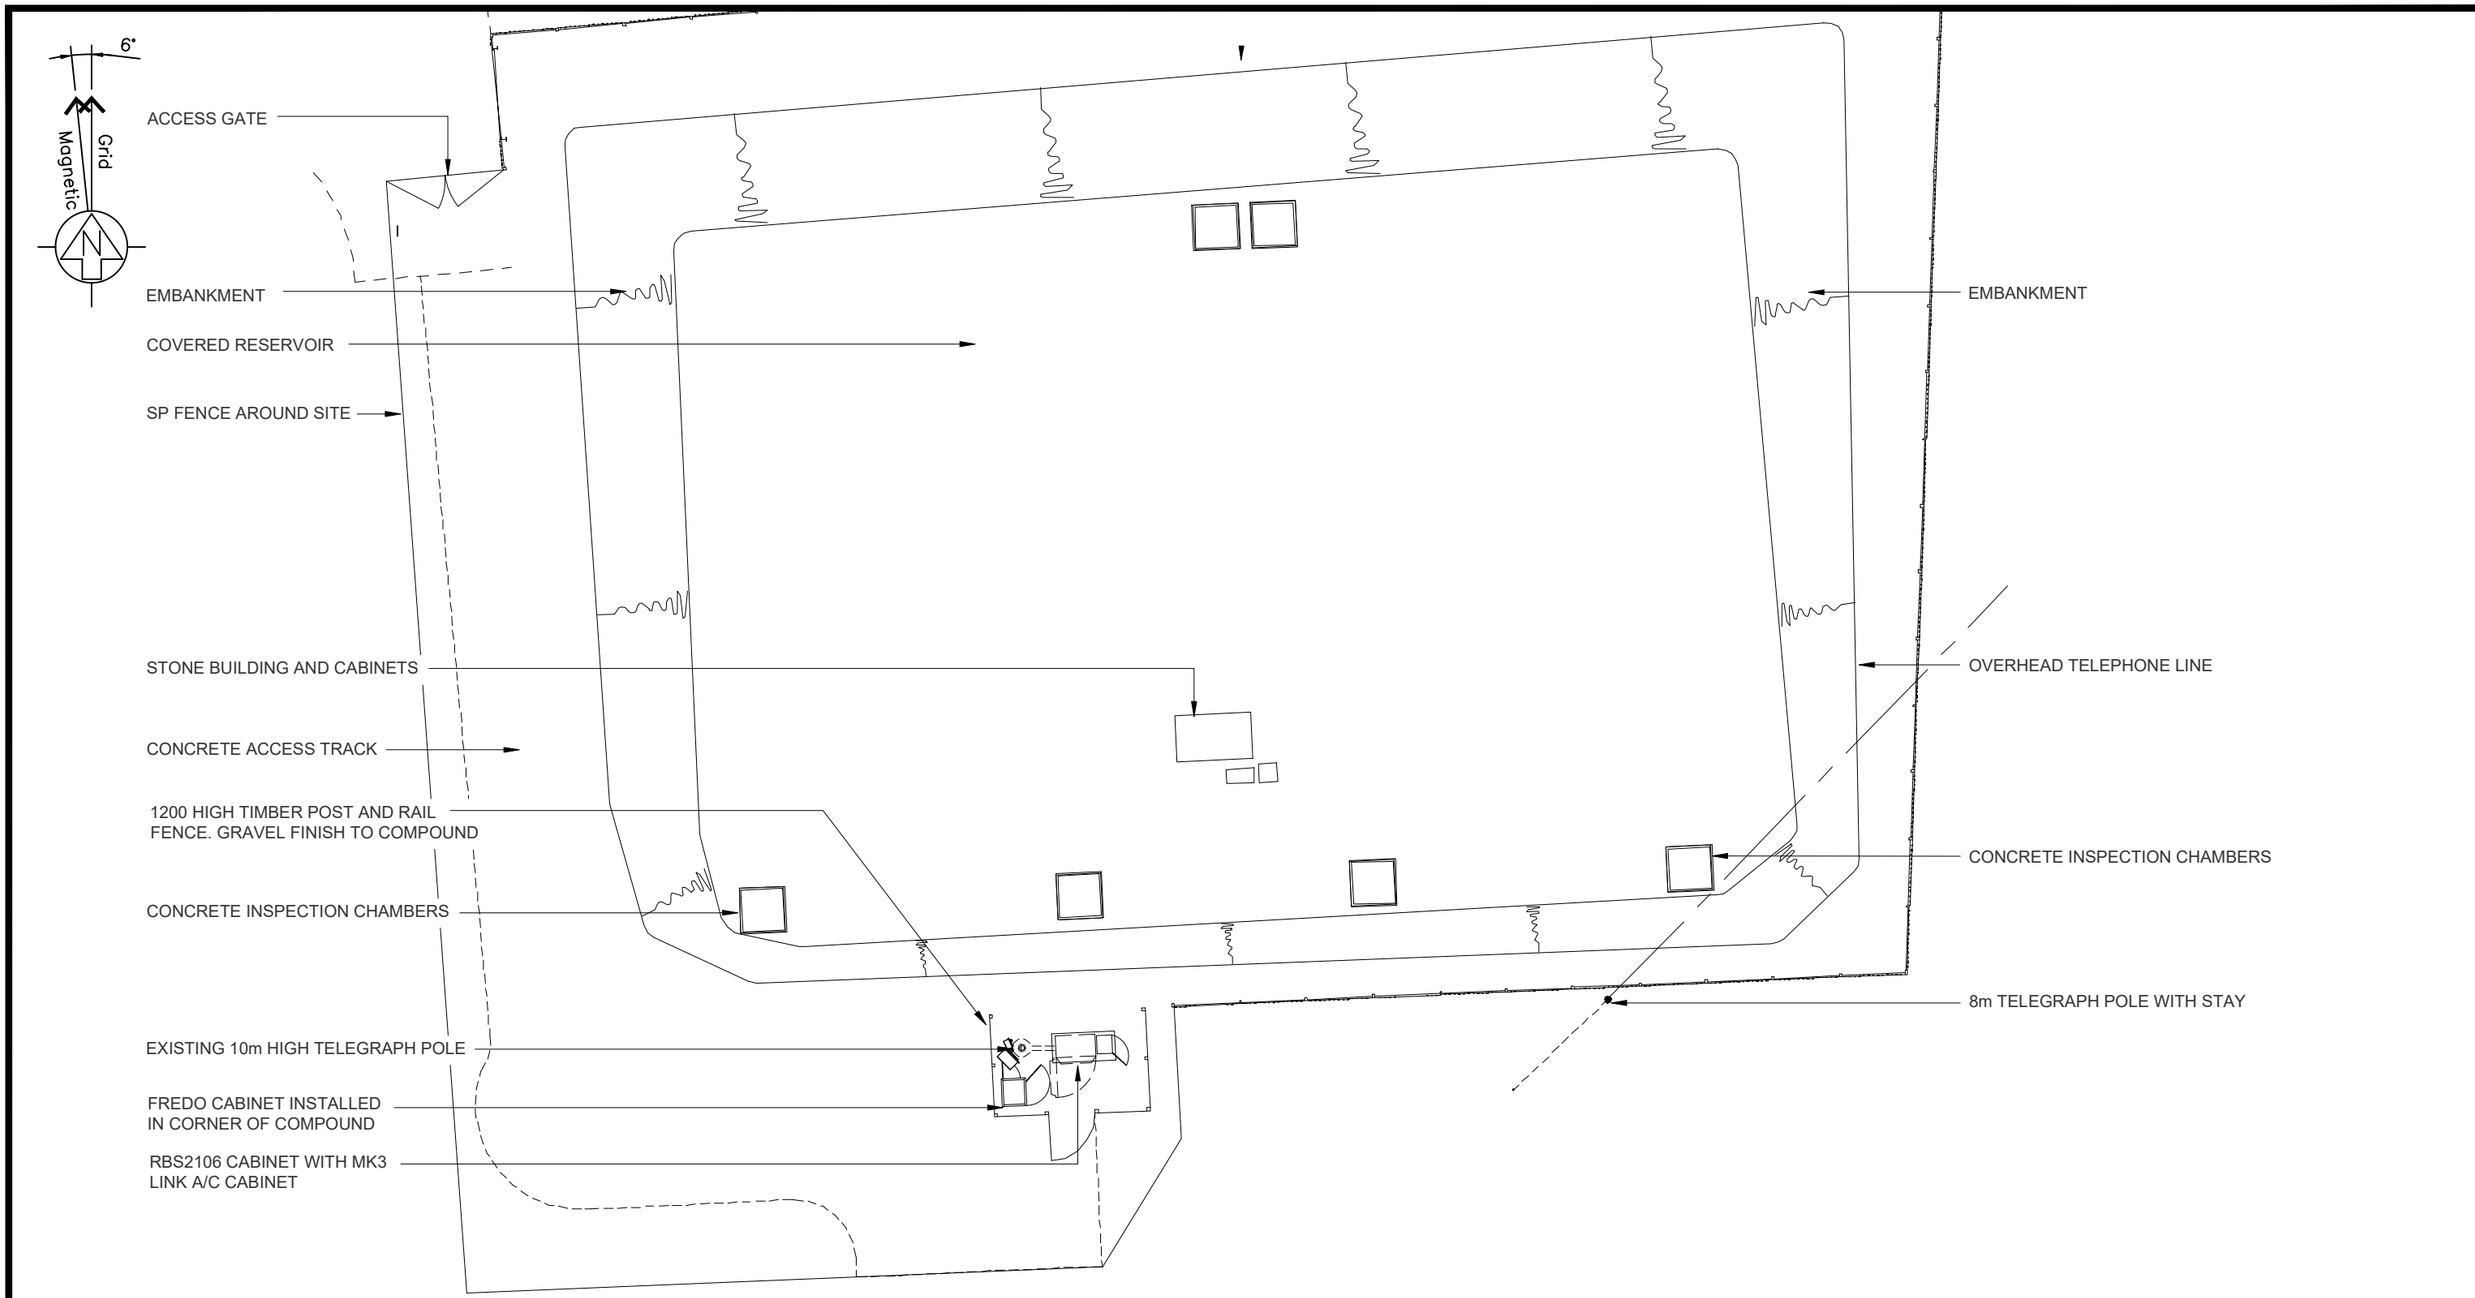

EXISTING SITE PLAN
SCALE 1:100

CLARKE telecom
Unit E, Madison Place, Northampton Road, Manchester, M40 5AG
Tel: 0161 785 4500
Fax: 0161 785 4501
Web: www.clarke-telecom.com

NOMINATION REF: __63822__(2015-12-14)__NOK

REV	DESCRIPTION	BY	DATE	CHKD
P1	GA Issued For Approval	TC	08.02.16	ST

EXISTING SITE PLANS

ADDRESS
SEVERN TRENT WATER CAULDON LOWE
OFF THE A52, CAULDON LOWE
STAFFORDSHIRE ST10 3EY

SCALE	DRAWN	CHECKED	APPROVED	DRAWING NUMBER
As Shown	GJ	ST	ST	100
	DATE 02.09.14	DATE 02.09.14	DATE 02.09.14	

Hatfield Business Park
Hatfield
Hertfordshire
AL10 9BW

Tel 01707 315000
Fax 01707 319001

EE CELL REFERENCE	MBNL CELL ID
63822 -	STM003