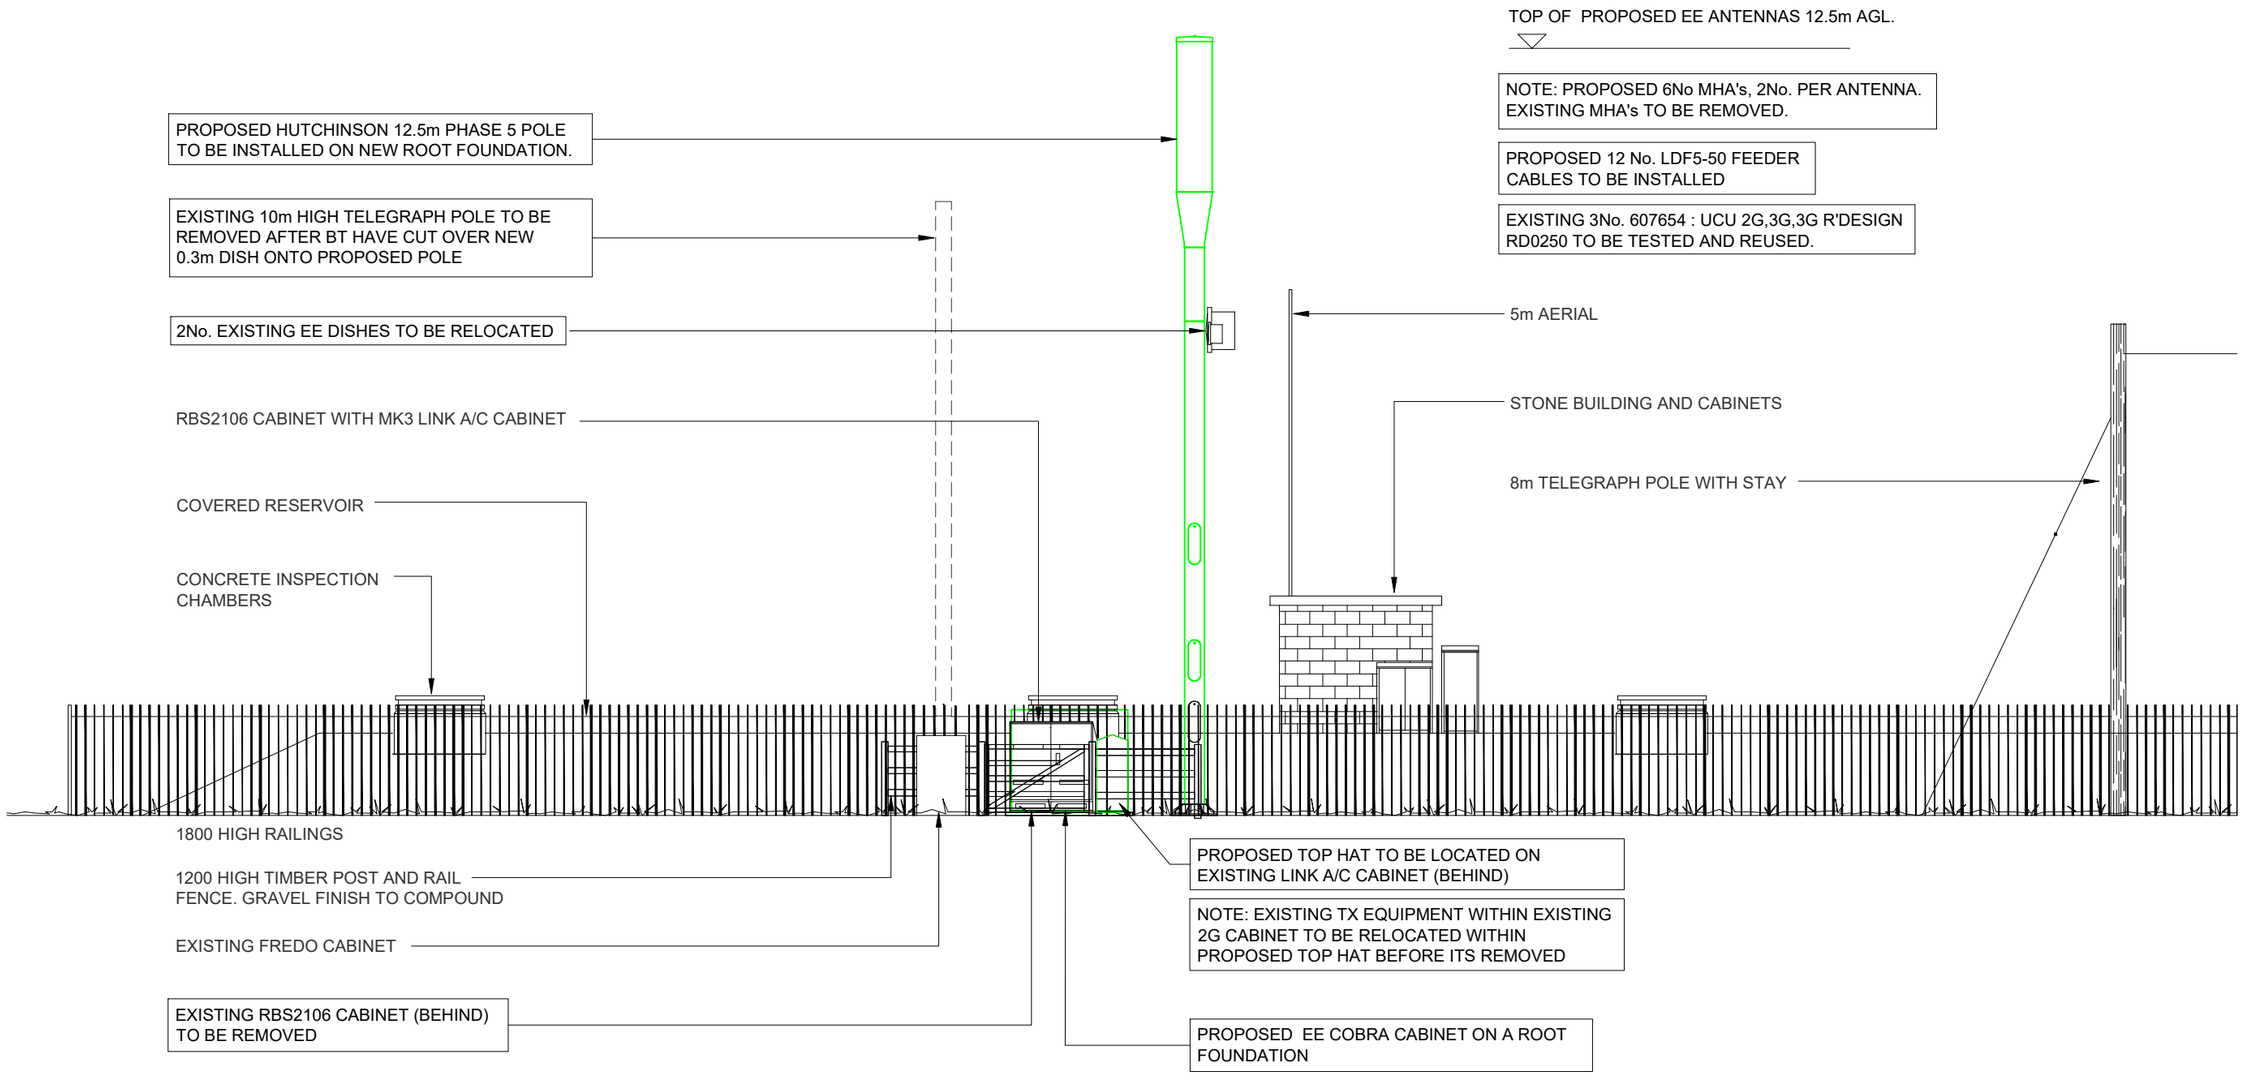

PROPOSED SITE ELEVATION 'A'

SCALE 1:100

5000 0 5000 10000

ORIGINAL SCALE AT A3 – 1:100 ALL DIMENSIONS IN MILLIMETRES

CLARKE telecom
Unit E, Madison Place, Northampton Road, Manchester, M40 5AG
Tel: 0161 785 4500
Fax: 0161 785 4501
Web: www.clarke-telecom.com

NOMINATION REF: __63822__(2015-12-14)_NOK

REV	DESCRIPTION	BY	DATE	CHKD
P6	Equipment Relocated	DP	21.06.17	JR
P5	Structure Swap/Drawing re-numbered	TC	08.02.16	ST
P4	Structure Swap	TC	08.02.16	ST
P3	Samo Added	TC	05.10.15	ST
P2	Top Hat Added	JK	19.08.15	ST

PROPOSED SITE ELEVATIONS

ADDRESS

SEVERN TRENT WATER CAULDON LOWE
OFF THE A52, CAULDON LOWE
STAFFORDSHIRE ST10 3EY

Hatfield Business Park
Hatfield
Hertfordshire
AL10 9BW

Tel 01707 315000
Fax 01707 319001

SCALE	DRAWN	CHECKED	APPROVED	DRAWING NUMBER
As Shown	GJ	ST	ST	103
	DATE 02.09.14	DATE 02.09.14	DATE 02.09.14	

EE CELL REFERENCE	MBNL CELL ID
63822 -	STM003