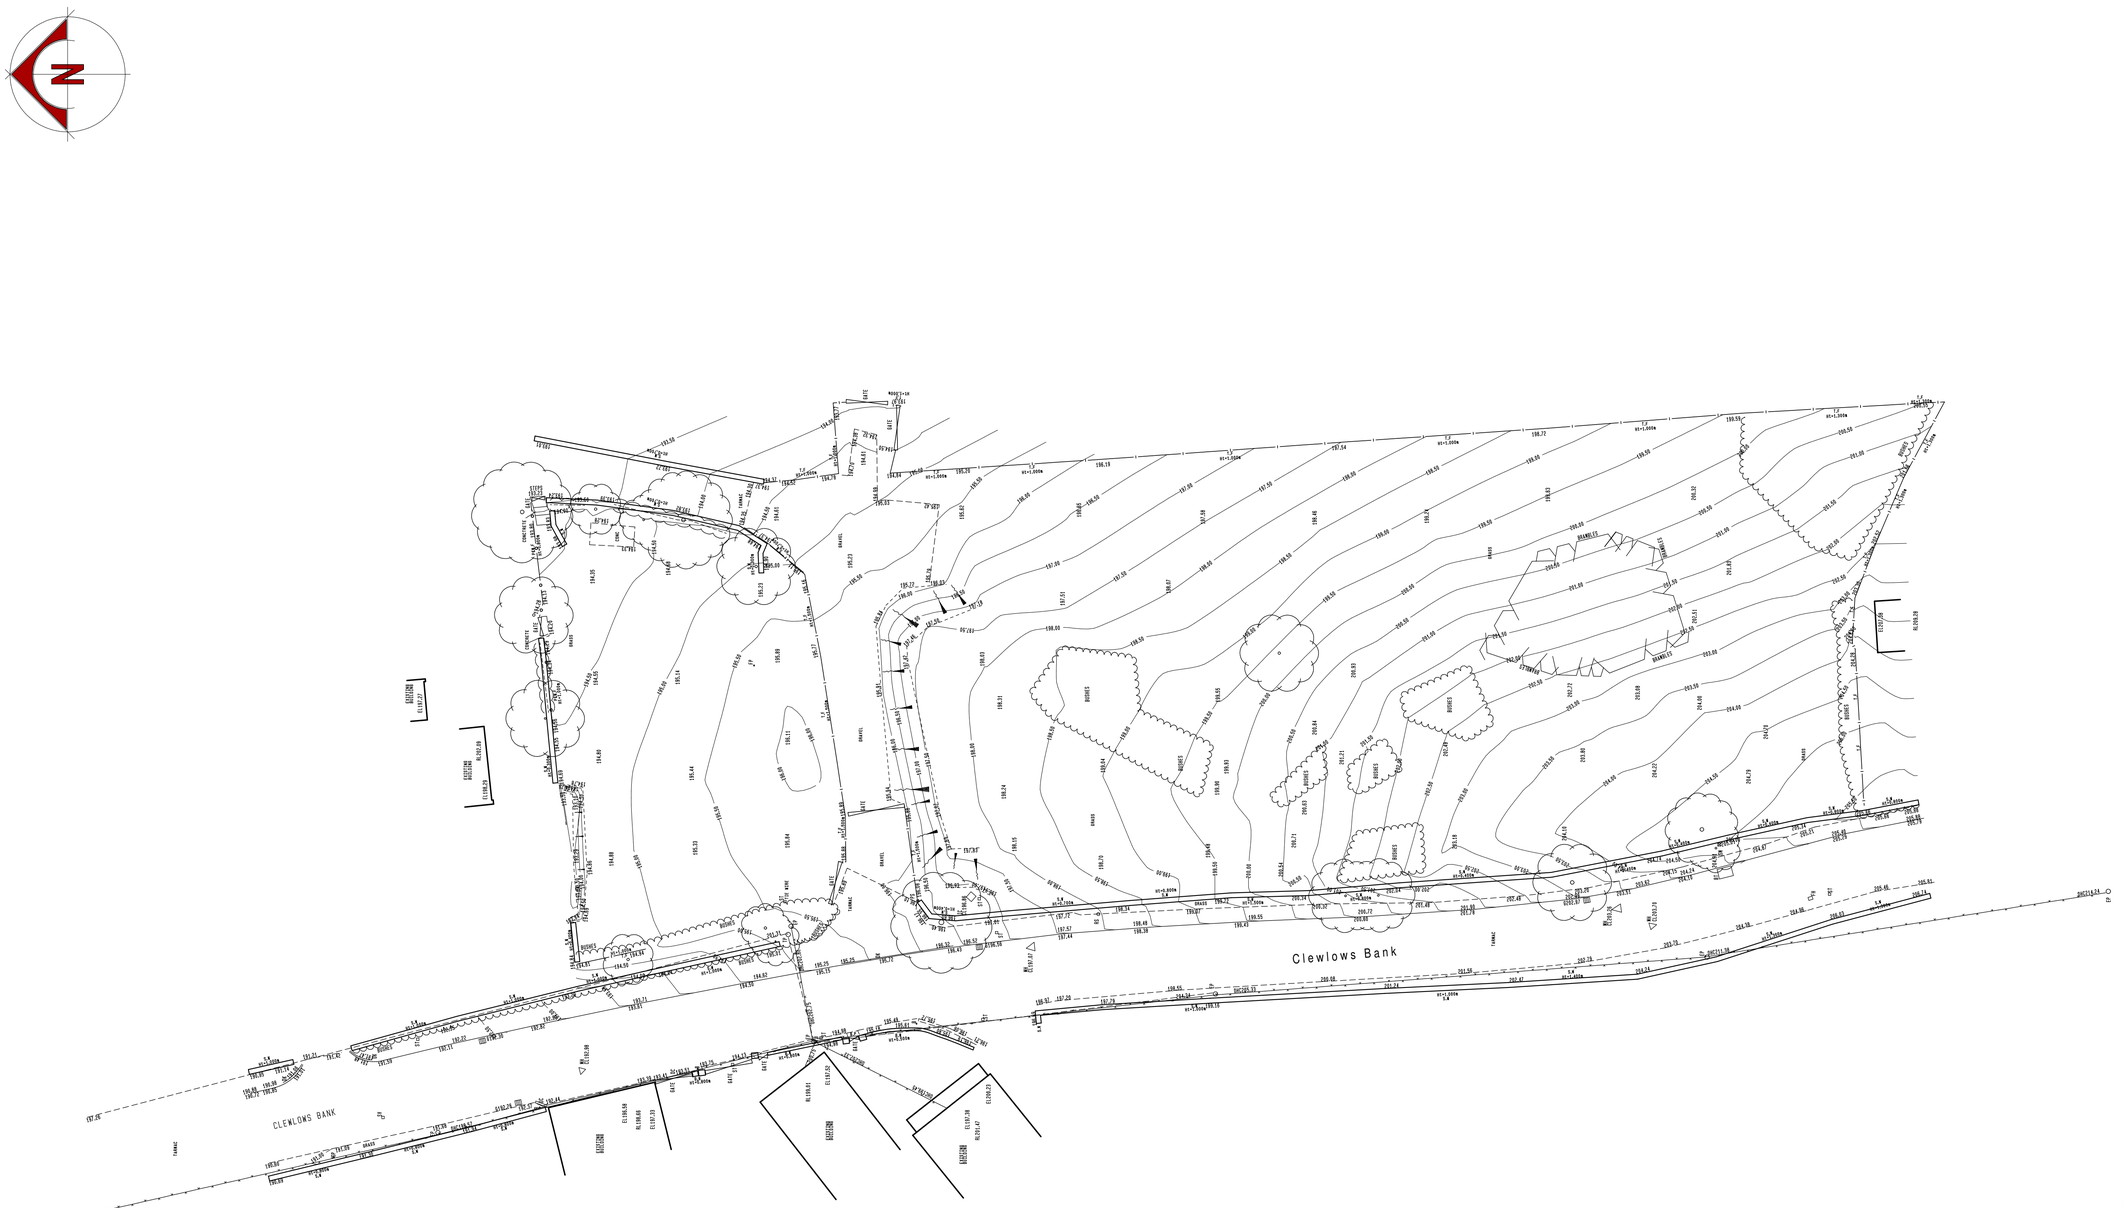


scale bar @ 1:250

First Property Ltd

PROPOSED HOUSING DEVELOPMENT
CLEWLOWS BANK
BAGNALL
STOKE-ON-TRENT

EXISTING CONDITIONS
SITE PLAN

Date	Sheet	Scale
MAY 2017	A1	1:250
Drg No.	Rev.	Drawn
2017-2223-01	A	SURVEY ENG LTD

A - 02/08/2017 - TITLE SHEET UPDATED

SAMMONS Architectural LIMITED
Chartered Institute of Architectural Technologists Registered Practice
10 Cawdry Buildings, Fountain Street, Leek. ST13 6JP
Telephone: 01538 386002
E-mail: info@sammonsltd.co.uk
Web: www.sammonsltd.co.uk

This drawing is copyright.
All dimensions must be checked prior to commencement.