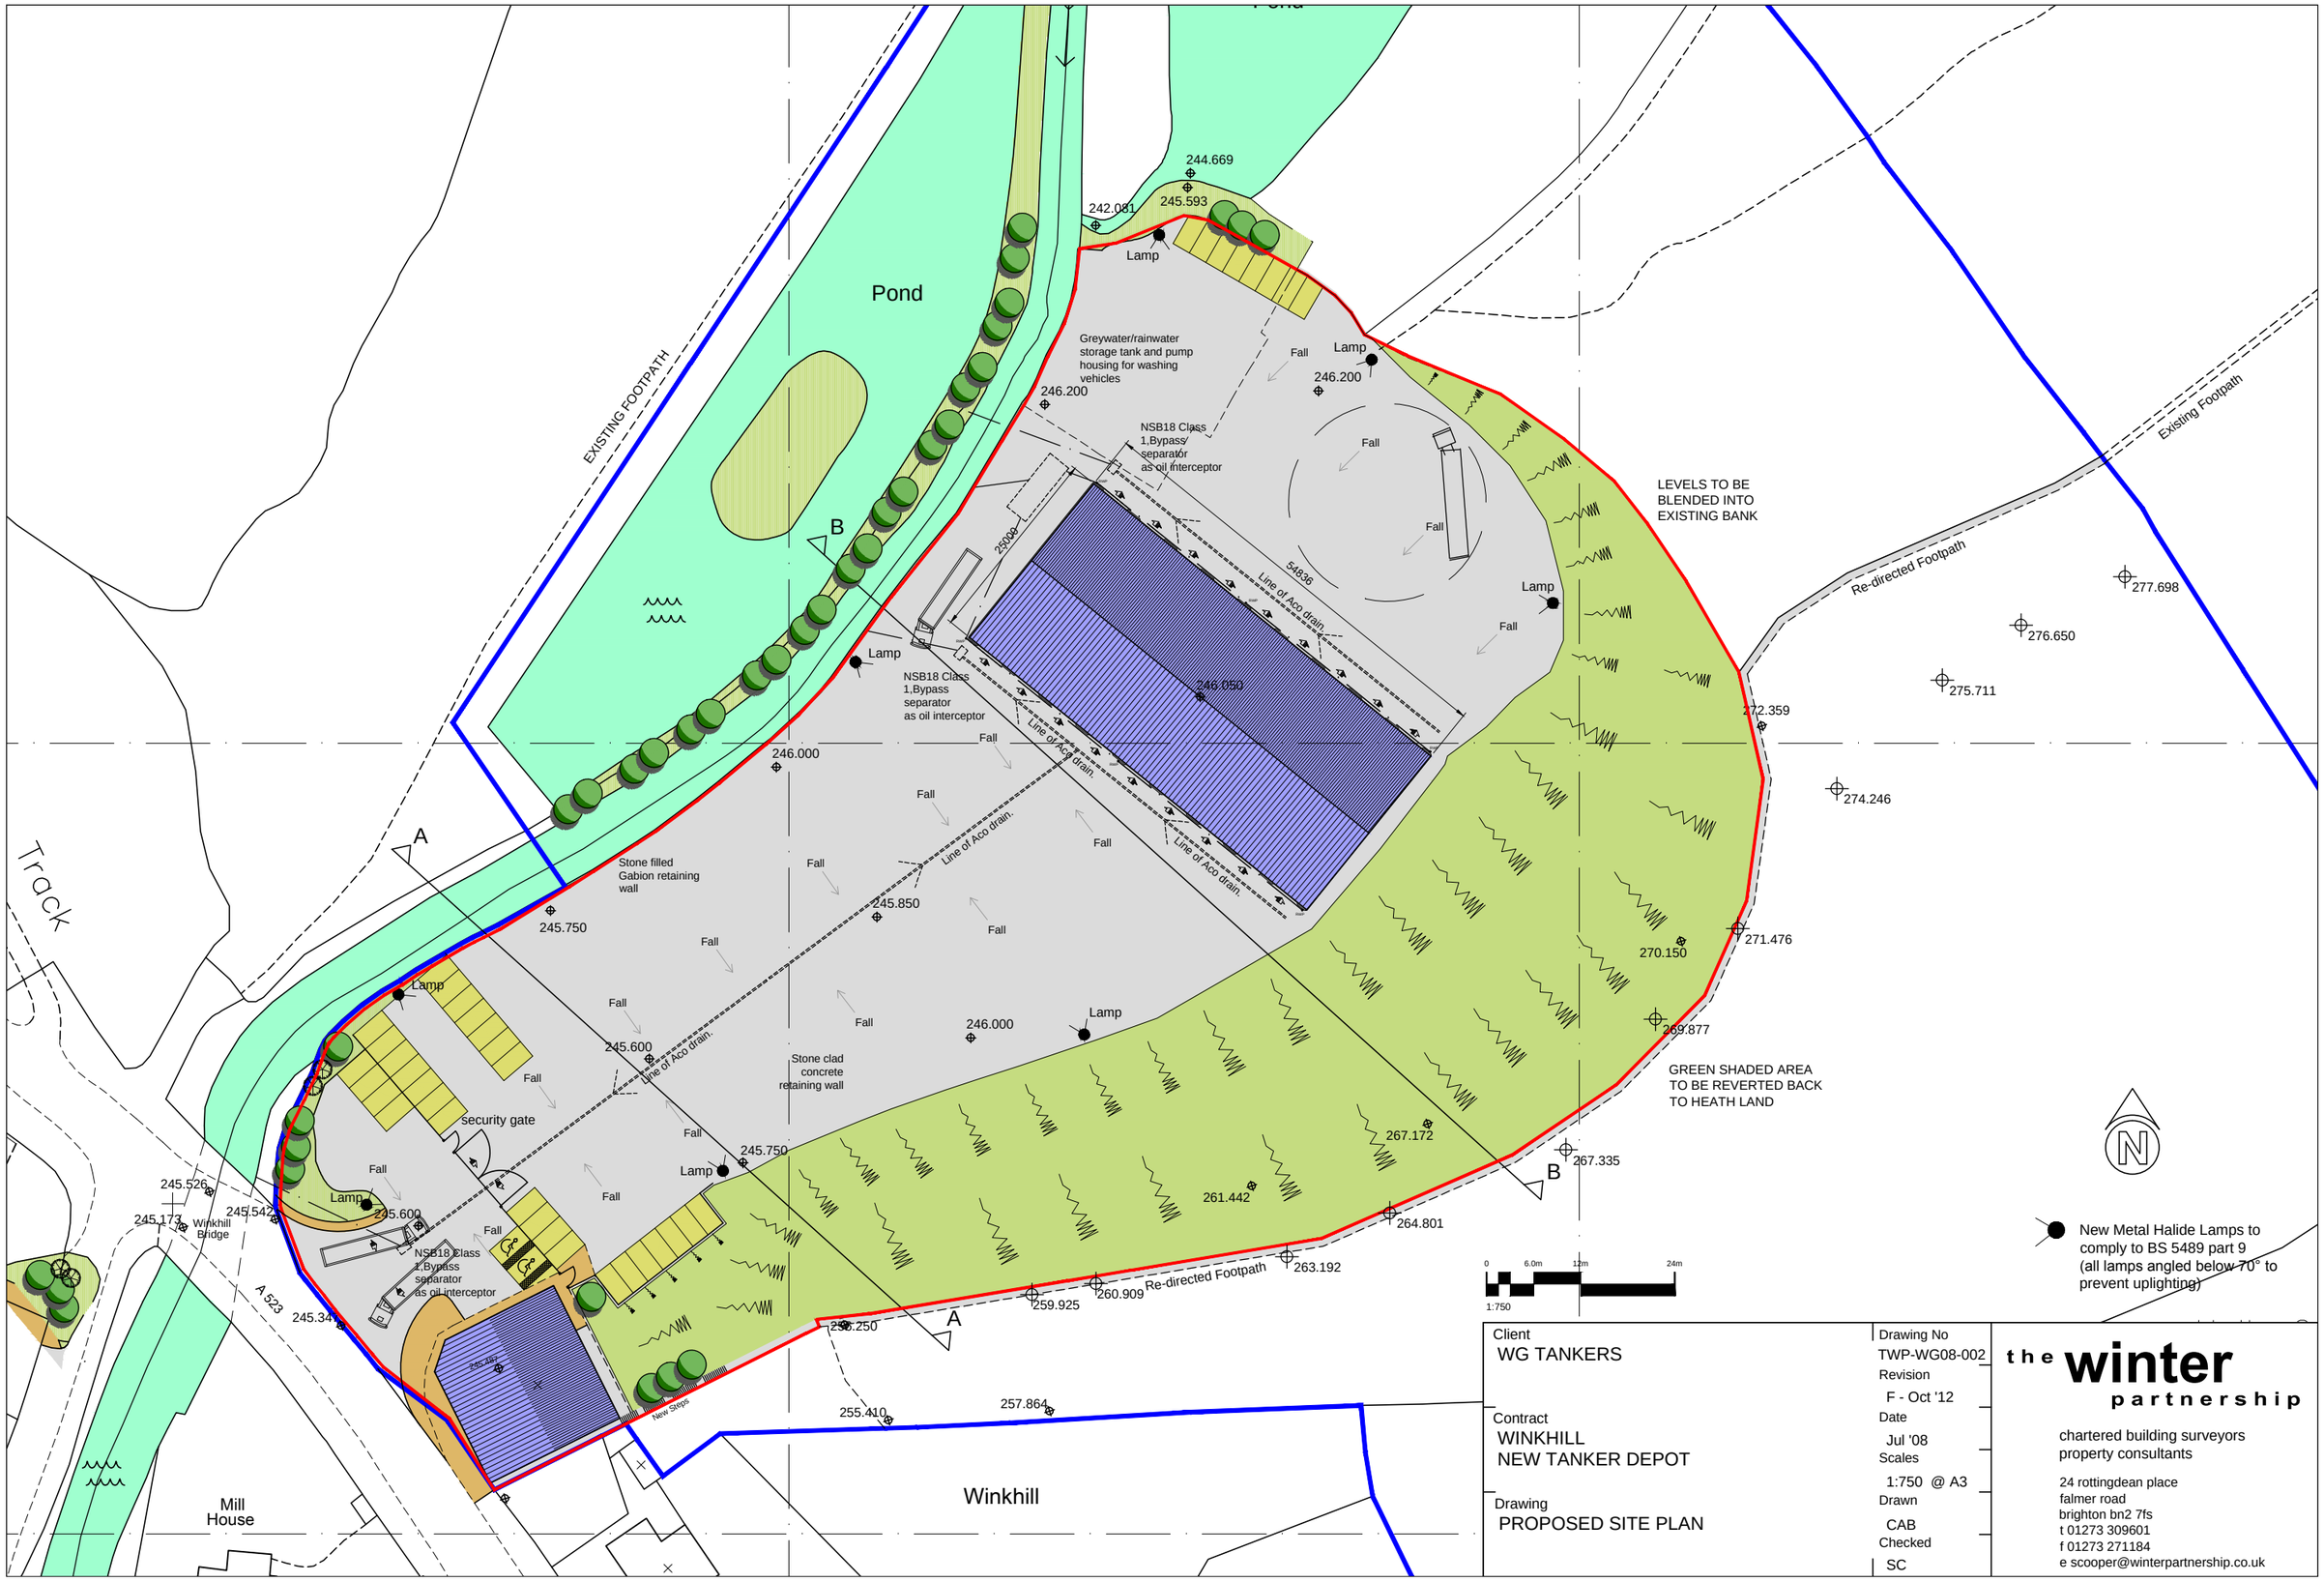

Client
WG TANKERS

Contract
WINKHILL
NEW TANKER DEPOT

Drawing
PROPOSED SITE PLAN

Drawing No
TWP-WG08-002
Revision
F - Oct '12
Date
Jul '08
Scales
1:750 @ A3
Drawn
CAB
Checked
SC

the winter partnership
chartered building surveyors
property consultants
24 rottingdean place
falmer road
brighton bn2 7fs
t 01273 309601
f 01273 271184
e scooper@winterpartnership.co.uk