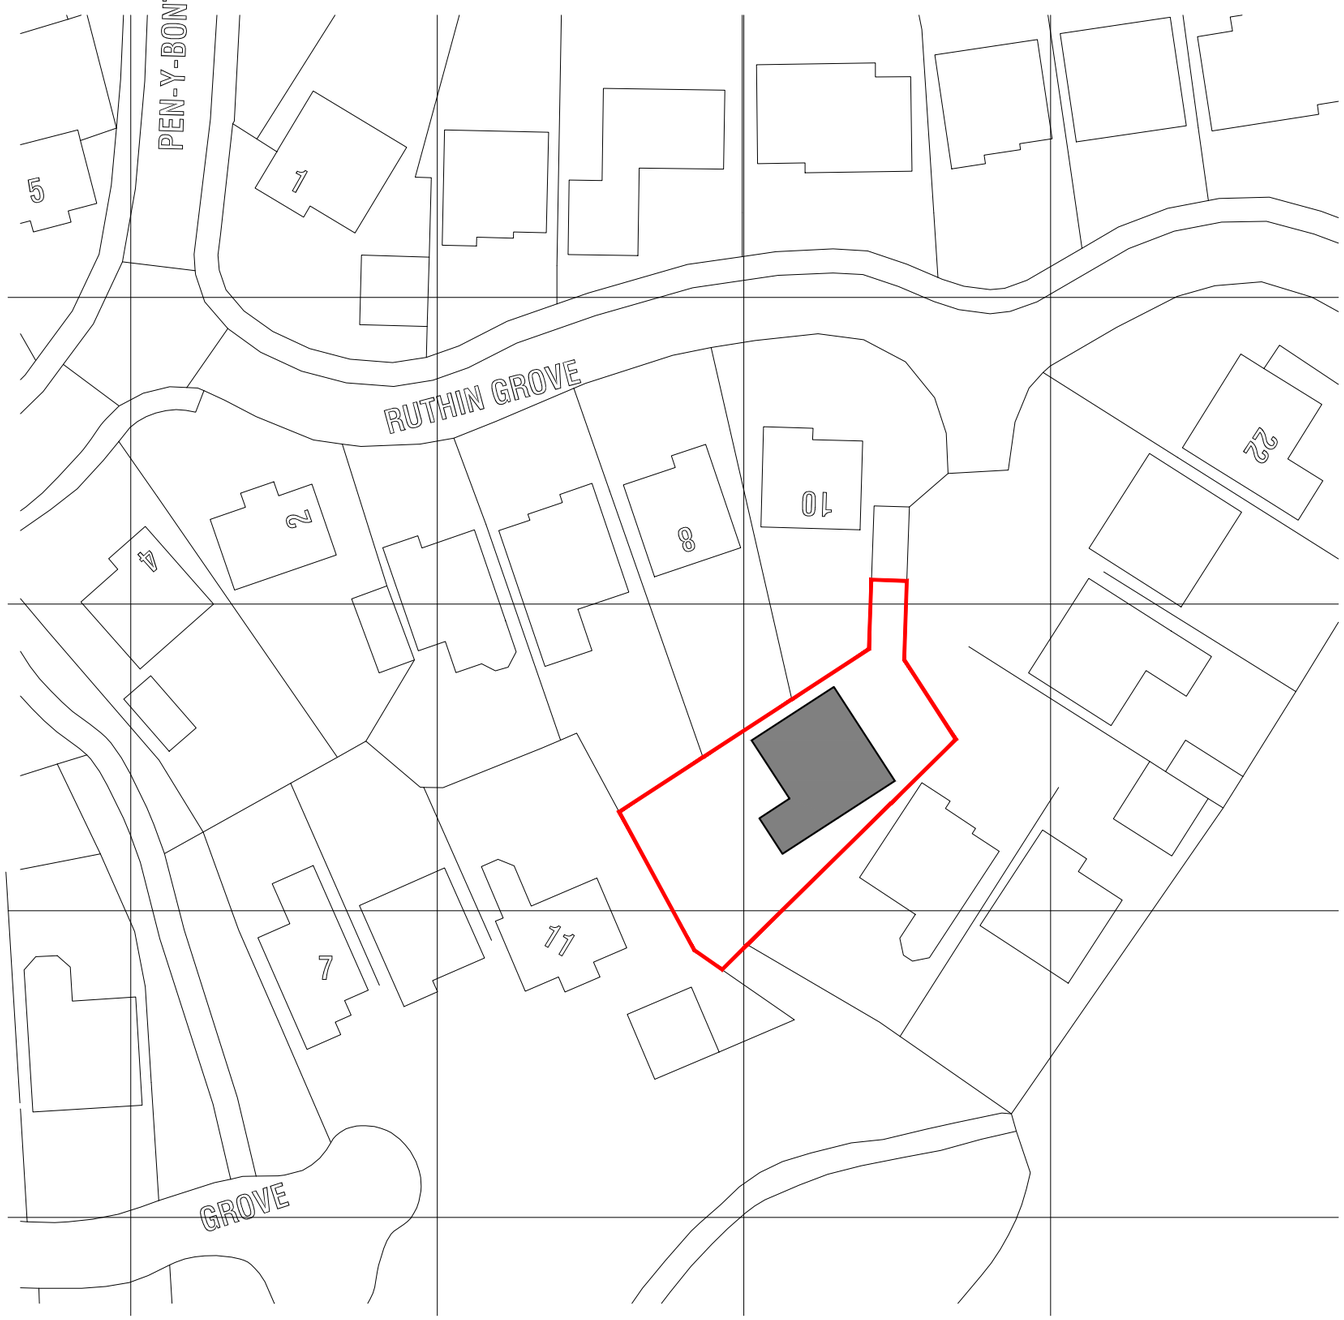

Ordnance Survey (c) Crown Copyright 2017. All rights reserved. Licence number 100022432

BLOCK PLAN
SCALE 1:500

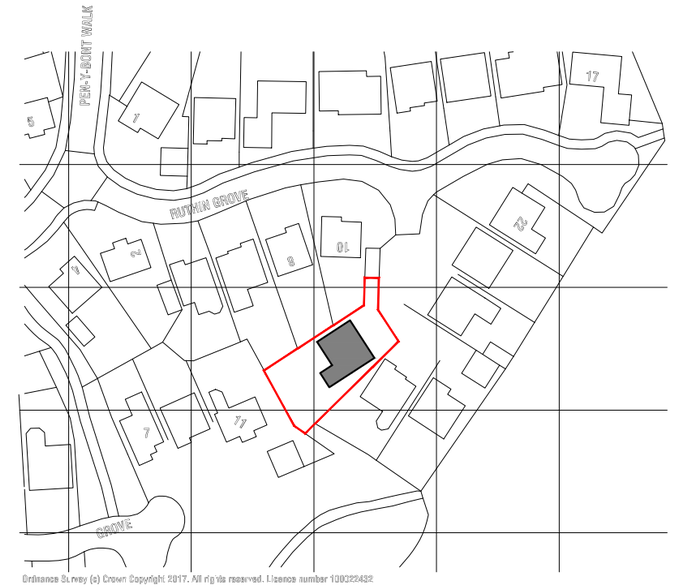

Ordnance Survey (c) Crown Copyright 2017. All rights reserved. Licence number 100022432

LOCATION PLAN
SCALE 1:1250

Copyright of this drawing is vested in the Company and it must not be copied or reproduced without consent. All contractors must visit the site and be responsible for taking and checking all dimensions relative to their work. Architectural Drafting Services to be advised of any variation between drawings and site conditions.

0 4 8 cm

Rev:	Drawn:	Comments:	Date:

5 Bluebell Way Alsager Cheshire ST7 2GG
e: daniel@architecture-ads.co.uk
w: www.architecture-ads.co.uk
m: 07725 004 592
t: 01270 368 912
Architectural Drafting Service

EXISTING

Client
MR D TAYLOR

Project
PROPOSED TWO STOREY REAR AND SIDE EXTENSION
12 RUTHIN GROVE BIDDULPH ST8 7XL

Title
EXISTING LOCATION & BLOCK PLAN

Status

Date JUNE 2017 Scale 1:500 | 1250 @ A3

Job No. ADS419 Drawing No. E002