
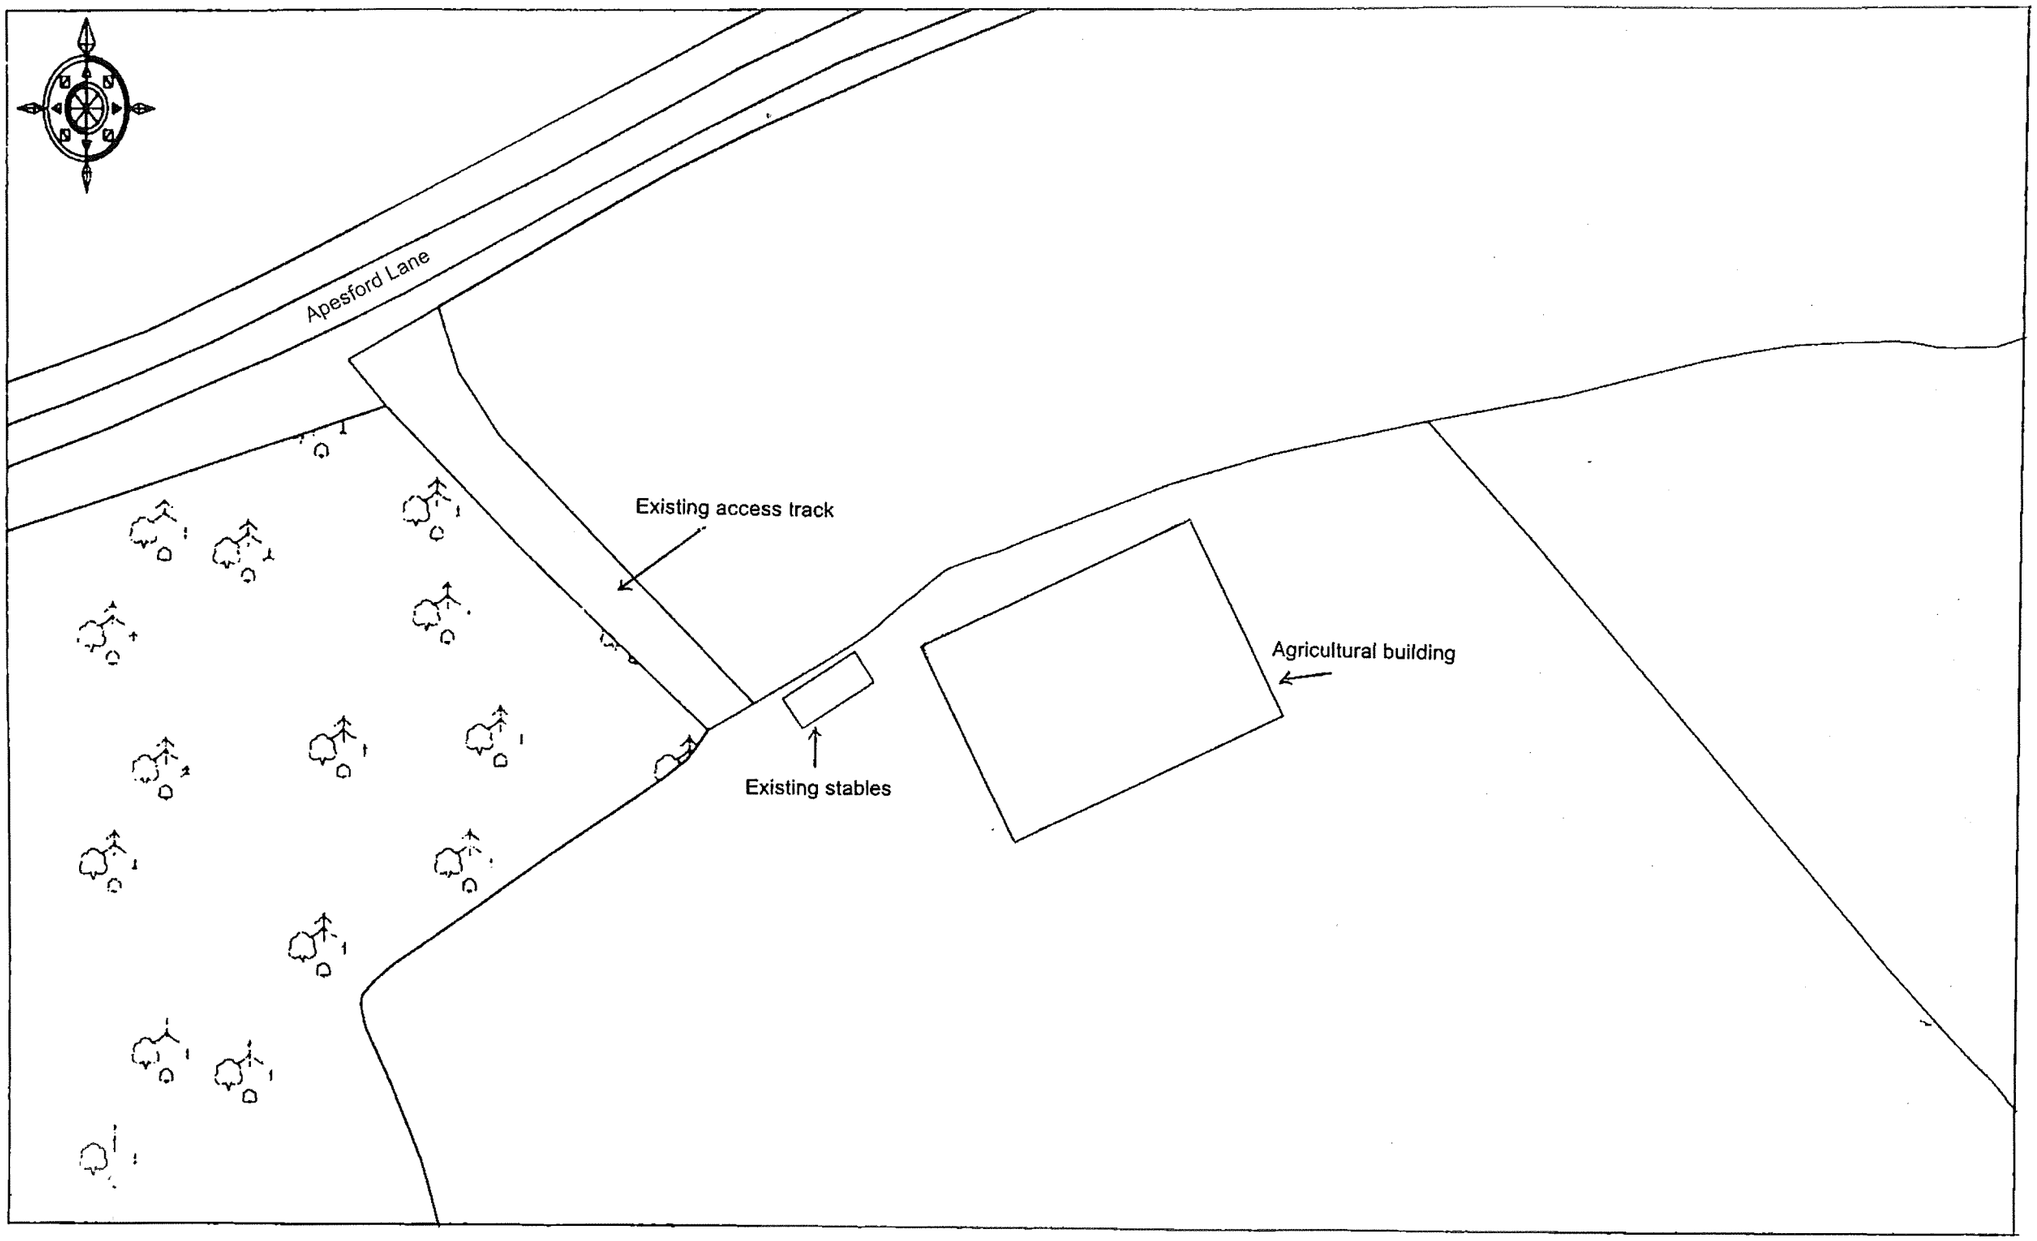



0m 5m 10m 15m 20m 25m

PLAN	**KCC 2**		
TITLE	**Site Plan**		
SITE	**Meridian Farm**		
CLIENT	Mr & Mrs R Shufflebotham		
NUMBER	KCC991/02 09/09sc		
DATE	Sept 2009	**SCALE**	1:500 at A3

KERNON COUNTRYSIDE CONSULTANTS
Brook Cottage, Purton Stoke, Swindon SN5 4JE
Tel 01793 771333 Fax 01793 778384
This plan is reproduced from the Ordnance Survey under copyright licence 100015226.

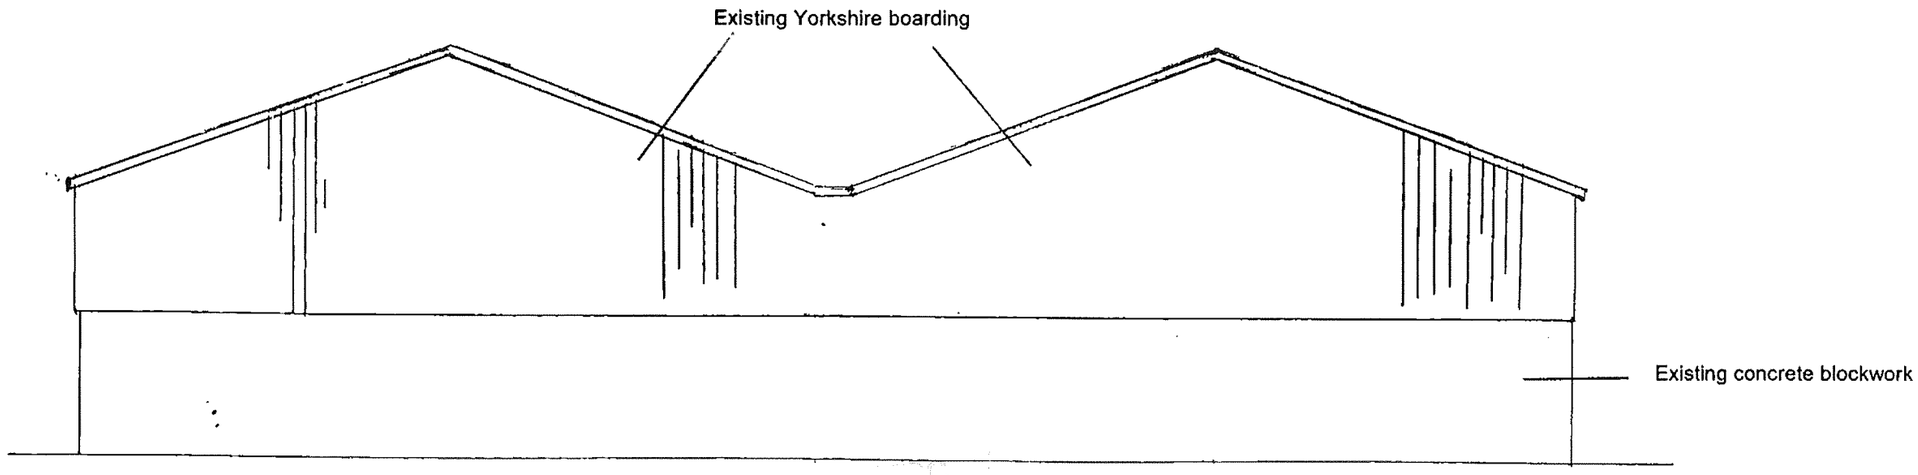

NORTH ELEVATION

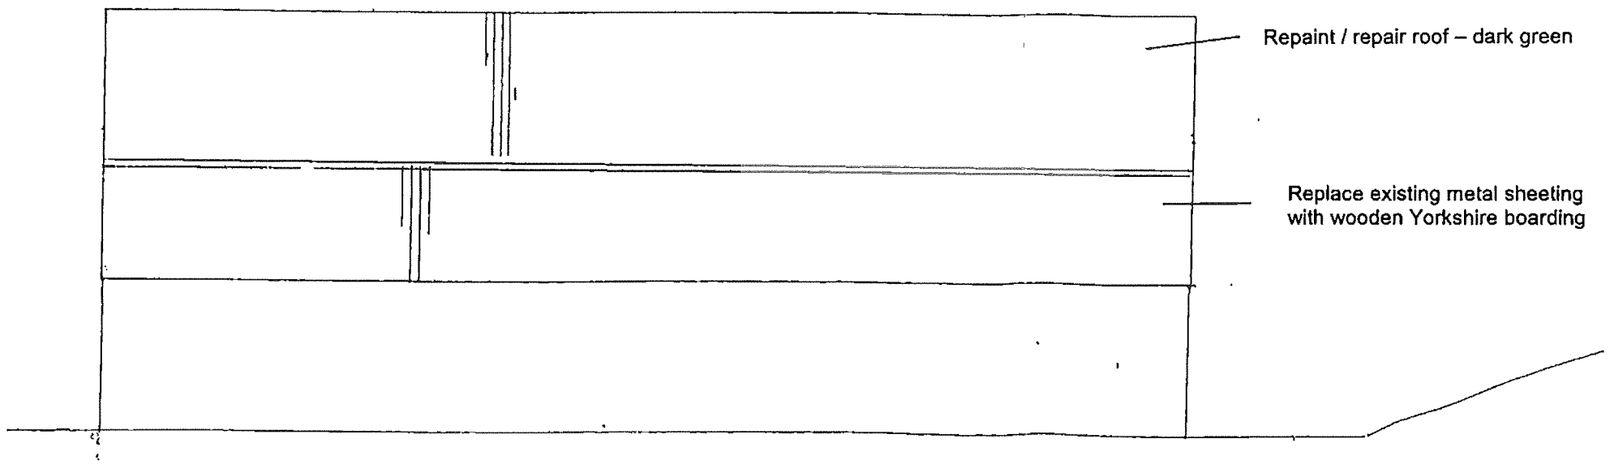



EAST ELEVATION


0m 1m 2m 3m 4m 5m

PLAN	**KCC 4**		
TITLE	**Existing elevations with proposed modifications – North & East**		
SITE	**Meridian Farm**		
CLIENT	Mr & Mrs R Shufflebotham		
NUMBER	KCC991/04 09/09sc		
DATE	Sept 2009	**SCALE**	1:100 at A3

KERNON COUNTRYSIDE CONSULTANTS
Brook Cottage, Purton Stoke, Swindon SN5 4JE
Tel 01793 771333 Fax 01793 778384

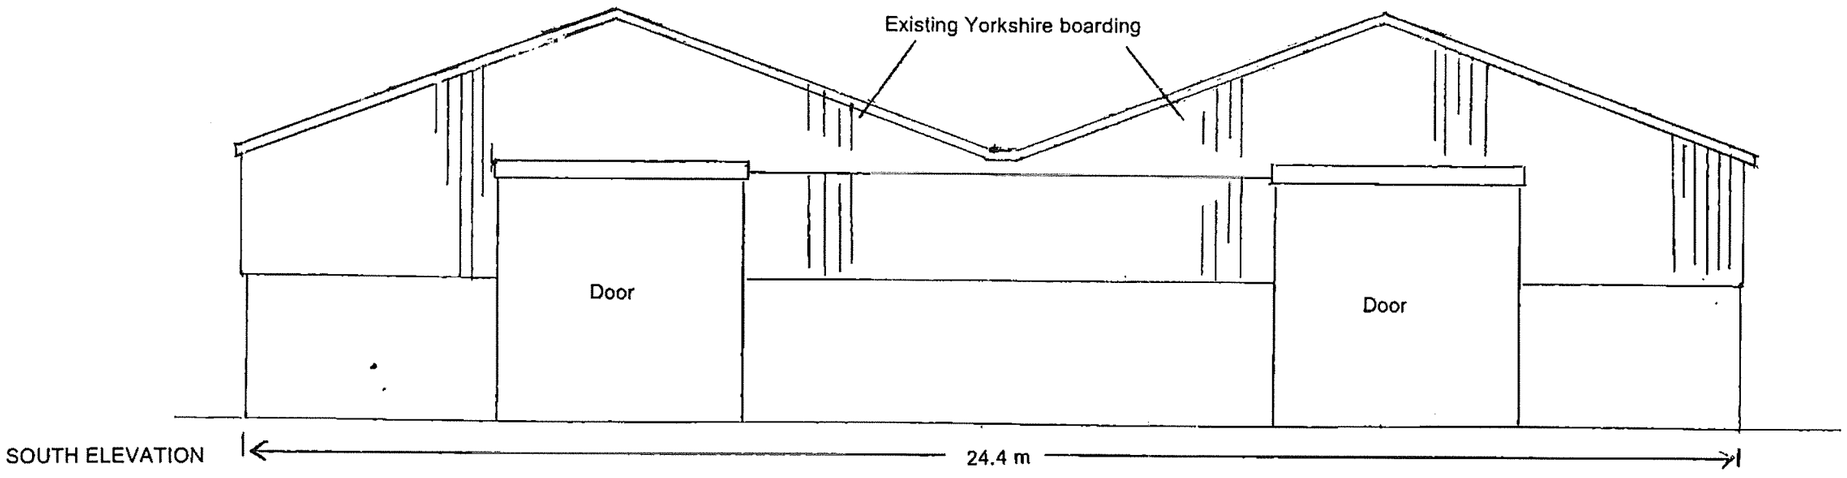


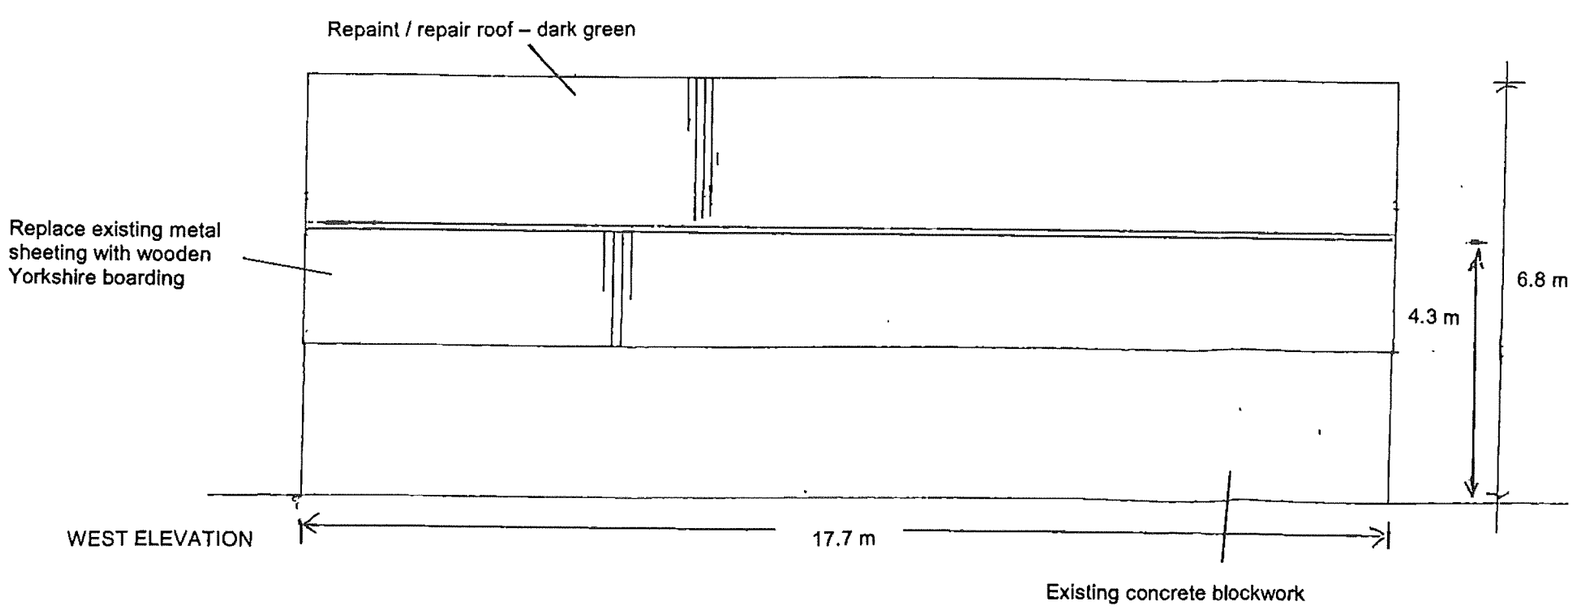

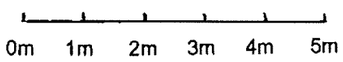

PLAN	**KCC 3**		
TITLE	**Existing elevations with proposed modifications – South & West**		
SITE	**Meridian Farm**		
CLIENT	Mr & Mrs R Shufflebotham		
NUMBER	KCC991/03 09/09sc		
DATE	Sept 2009	**SCALE**	1:100 at A3

KERNON COUNTRYSIDE CONSULTANTS
Brook Cottage, Purton Stoke, Swindon SN5 4JE
Tel 01793 771333 Fax 01793 778384

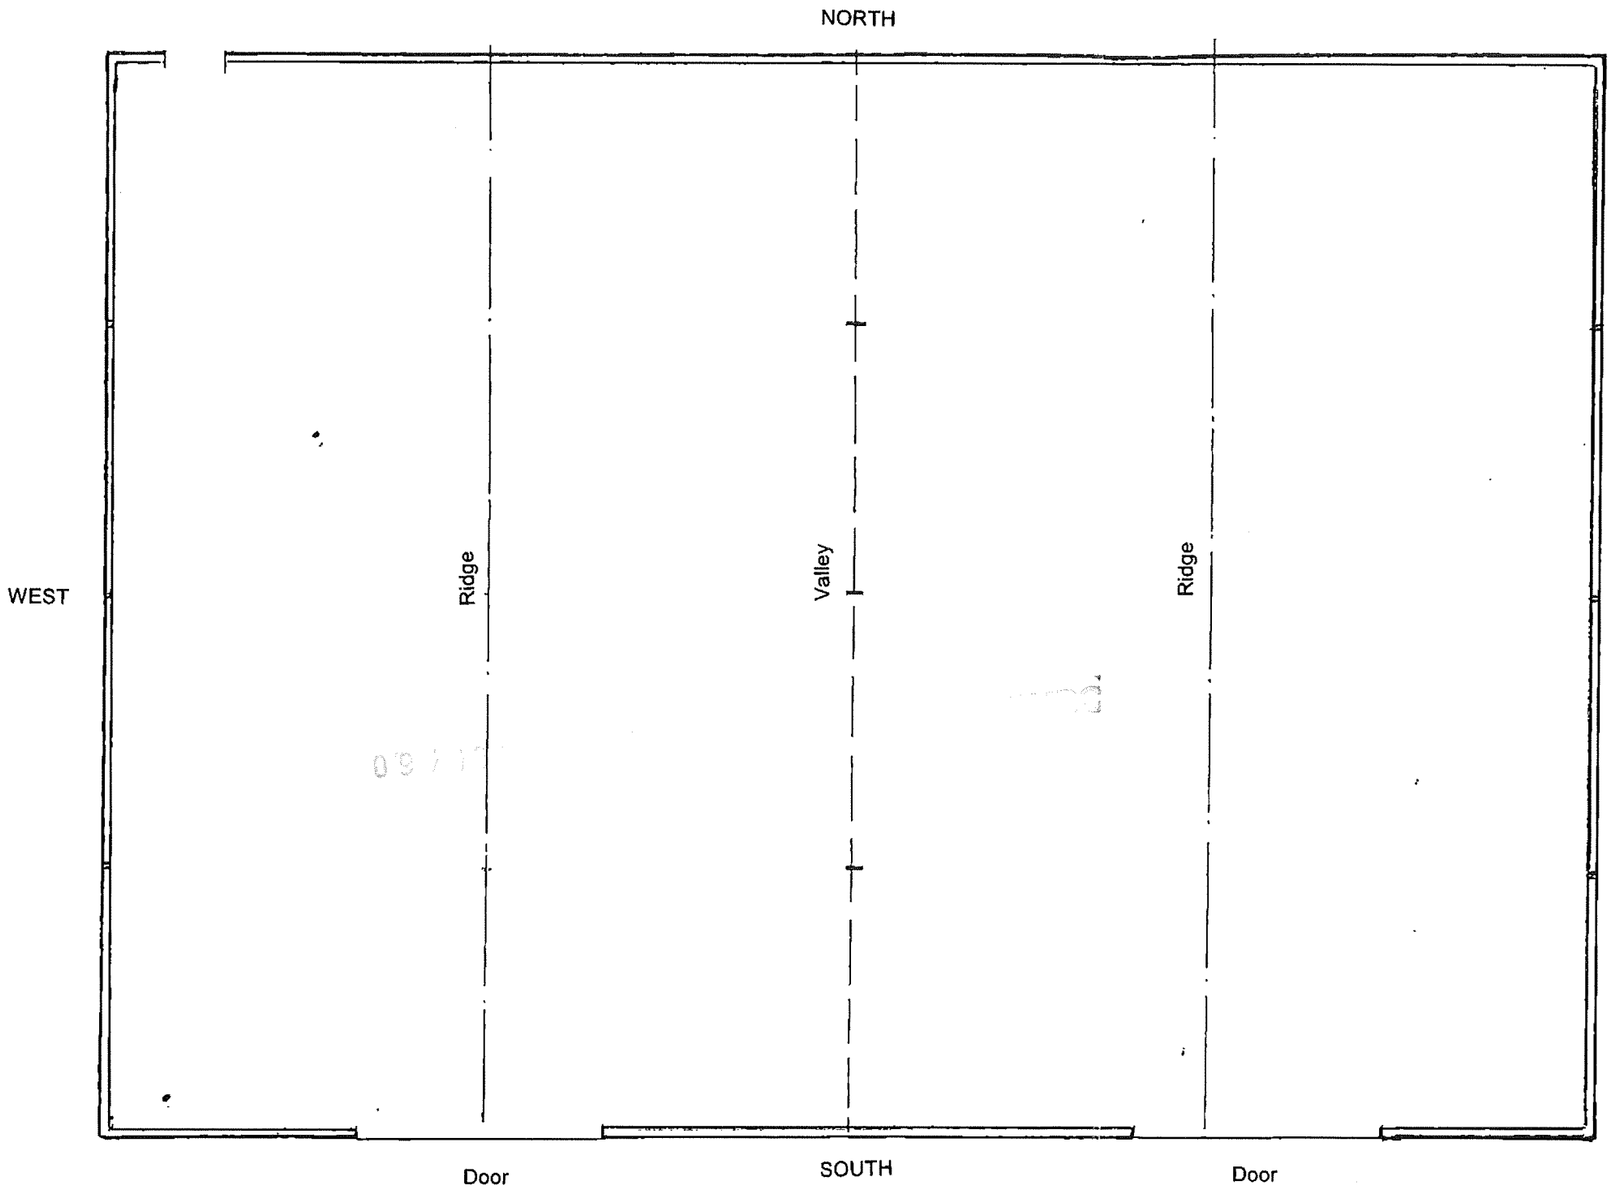

0m 1m 2m 3m 4m 5m

Note: Internal subdivisions not shown

PLAN	**KCC 5**		
TITLE	**Floor Plan**		
SITE	**Meridian Farm**		
CLIENT	Mr & Mrs R Shufflebotham		
NUMBER	KCC991/05 09/09sc		
DATE	Sept 2009	**SCALE**	1:100 at A3

KERNON COUNTRYSIDE CONSULTANTS
Brook Cottage, Purton Stoke, Swindon SN5 4JE
Tel 01793 771333 Fax 01793 778384