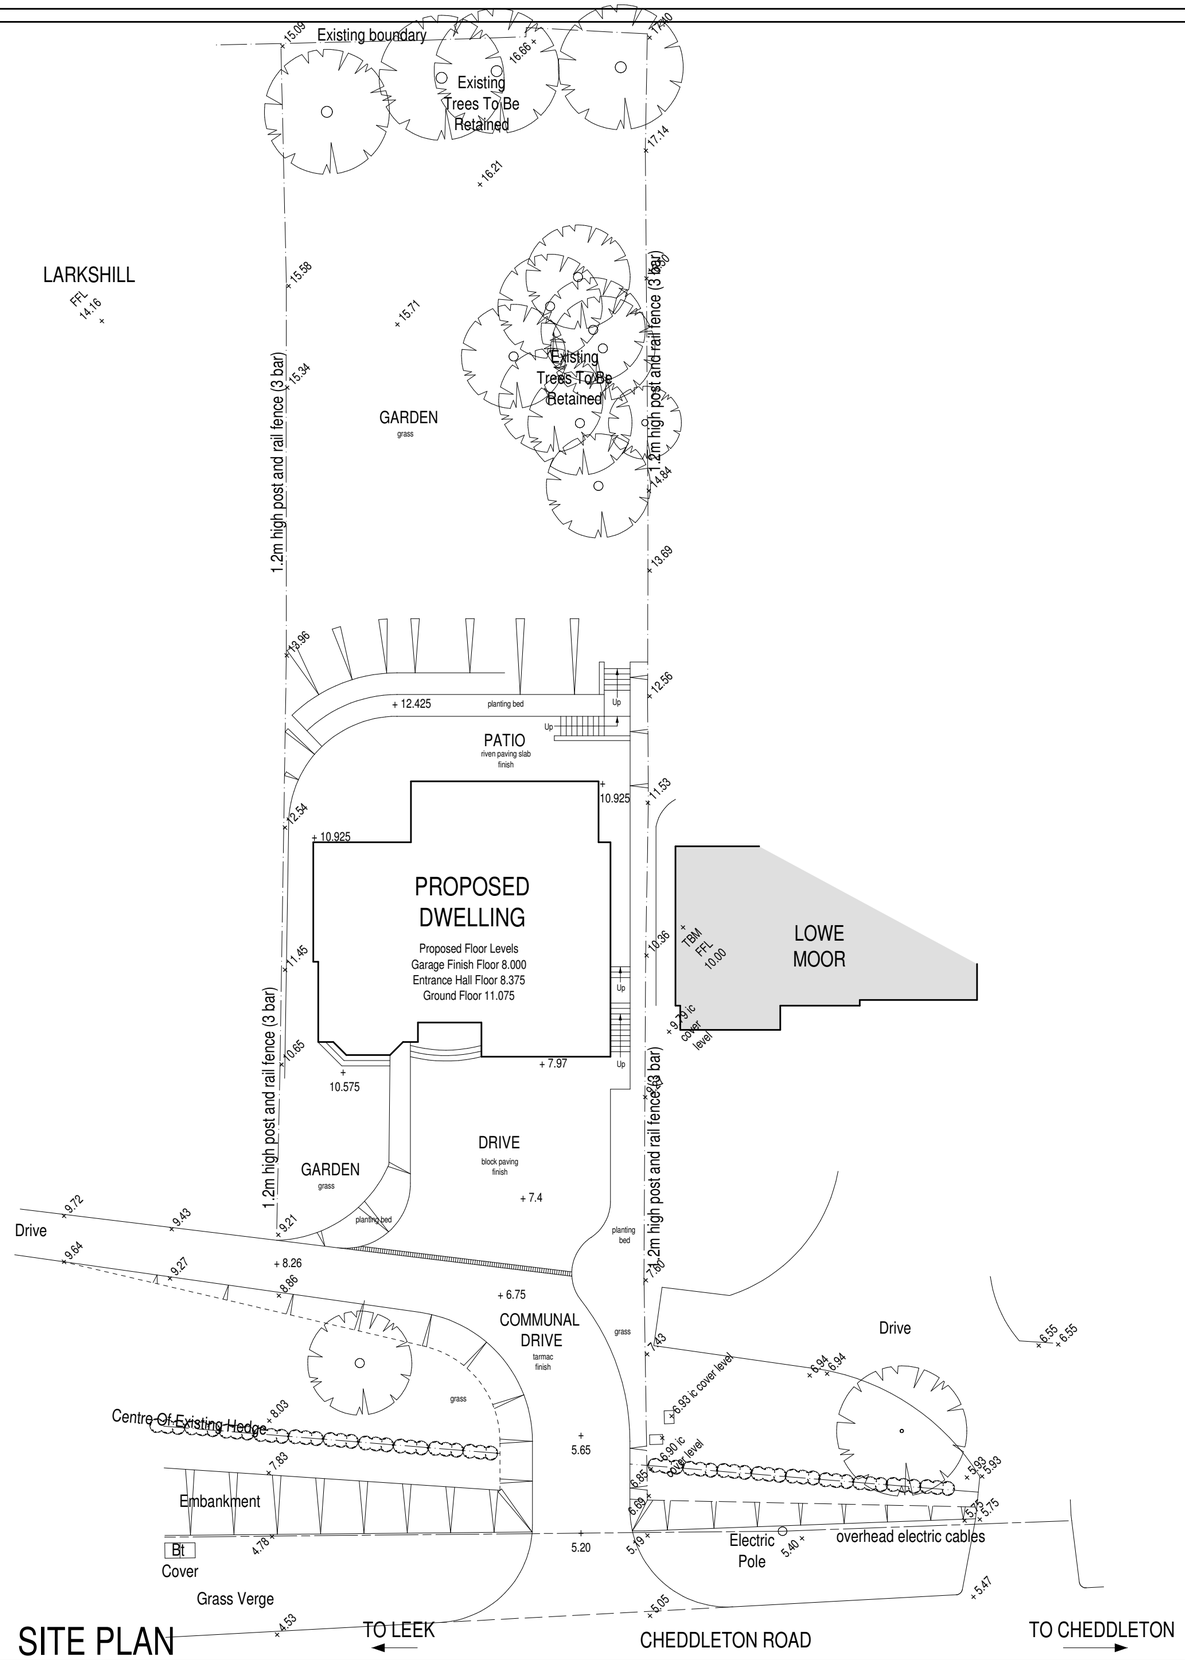


Levels

+ 10.36 Denotes Existing Levels

+ 6.75 Denotes Proposed Levels

0.0m 5.0m 10.0m

scale bar @ 1:200

# KAMAR DEVELOPMENTS LTD

PROPOSED DWELLING ON LAND
ADJACENT TO
LARKSHILL,
CHEDDLETON ROAD,
BIRCHALL,
LEEK,
STAFFS,
ST13 5QZ.

## SITE PLAN - PROPOSAL SCHEME

| Date | Sheet | Scale |
|---|---|---|
| SEPT 2009 | A2 | 1:200 |
| Drg No. | Rev. | Drawn |
| 2009-1638-07 | - | ASR |

Rev.

SAMMONS Architectural LIMITED
Chartered Institute of Architectural Technologists
10 Cawdry Buildings, Fountain Street, Leek. ST13 6JP
Telephone + Fax 01538 386002
E-mail: info@sammonsltd.co.uk

This drawing is copyright. Do not scale.
All dimensions must be checked prior to commencement.