


Site Plan - Scale 1:200

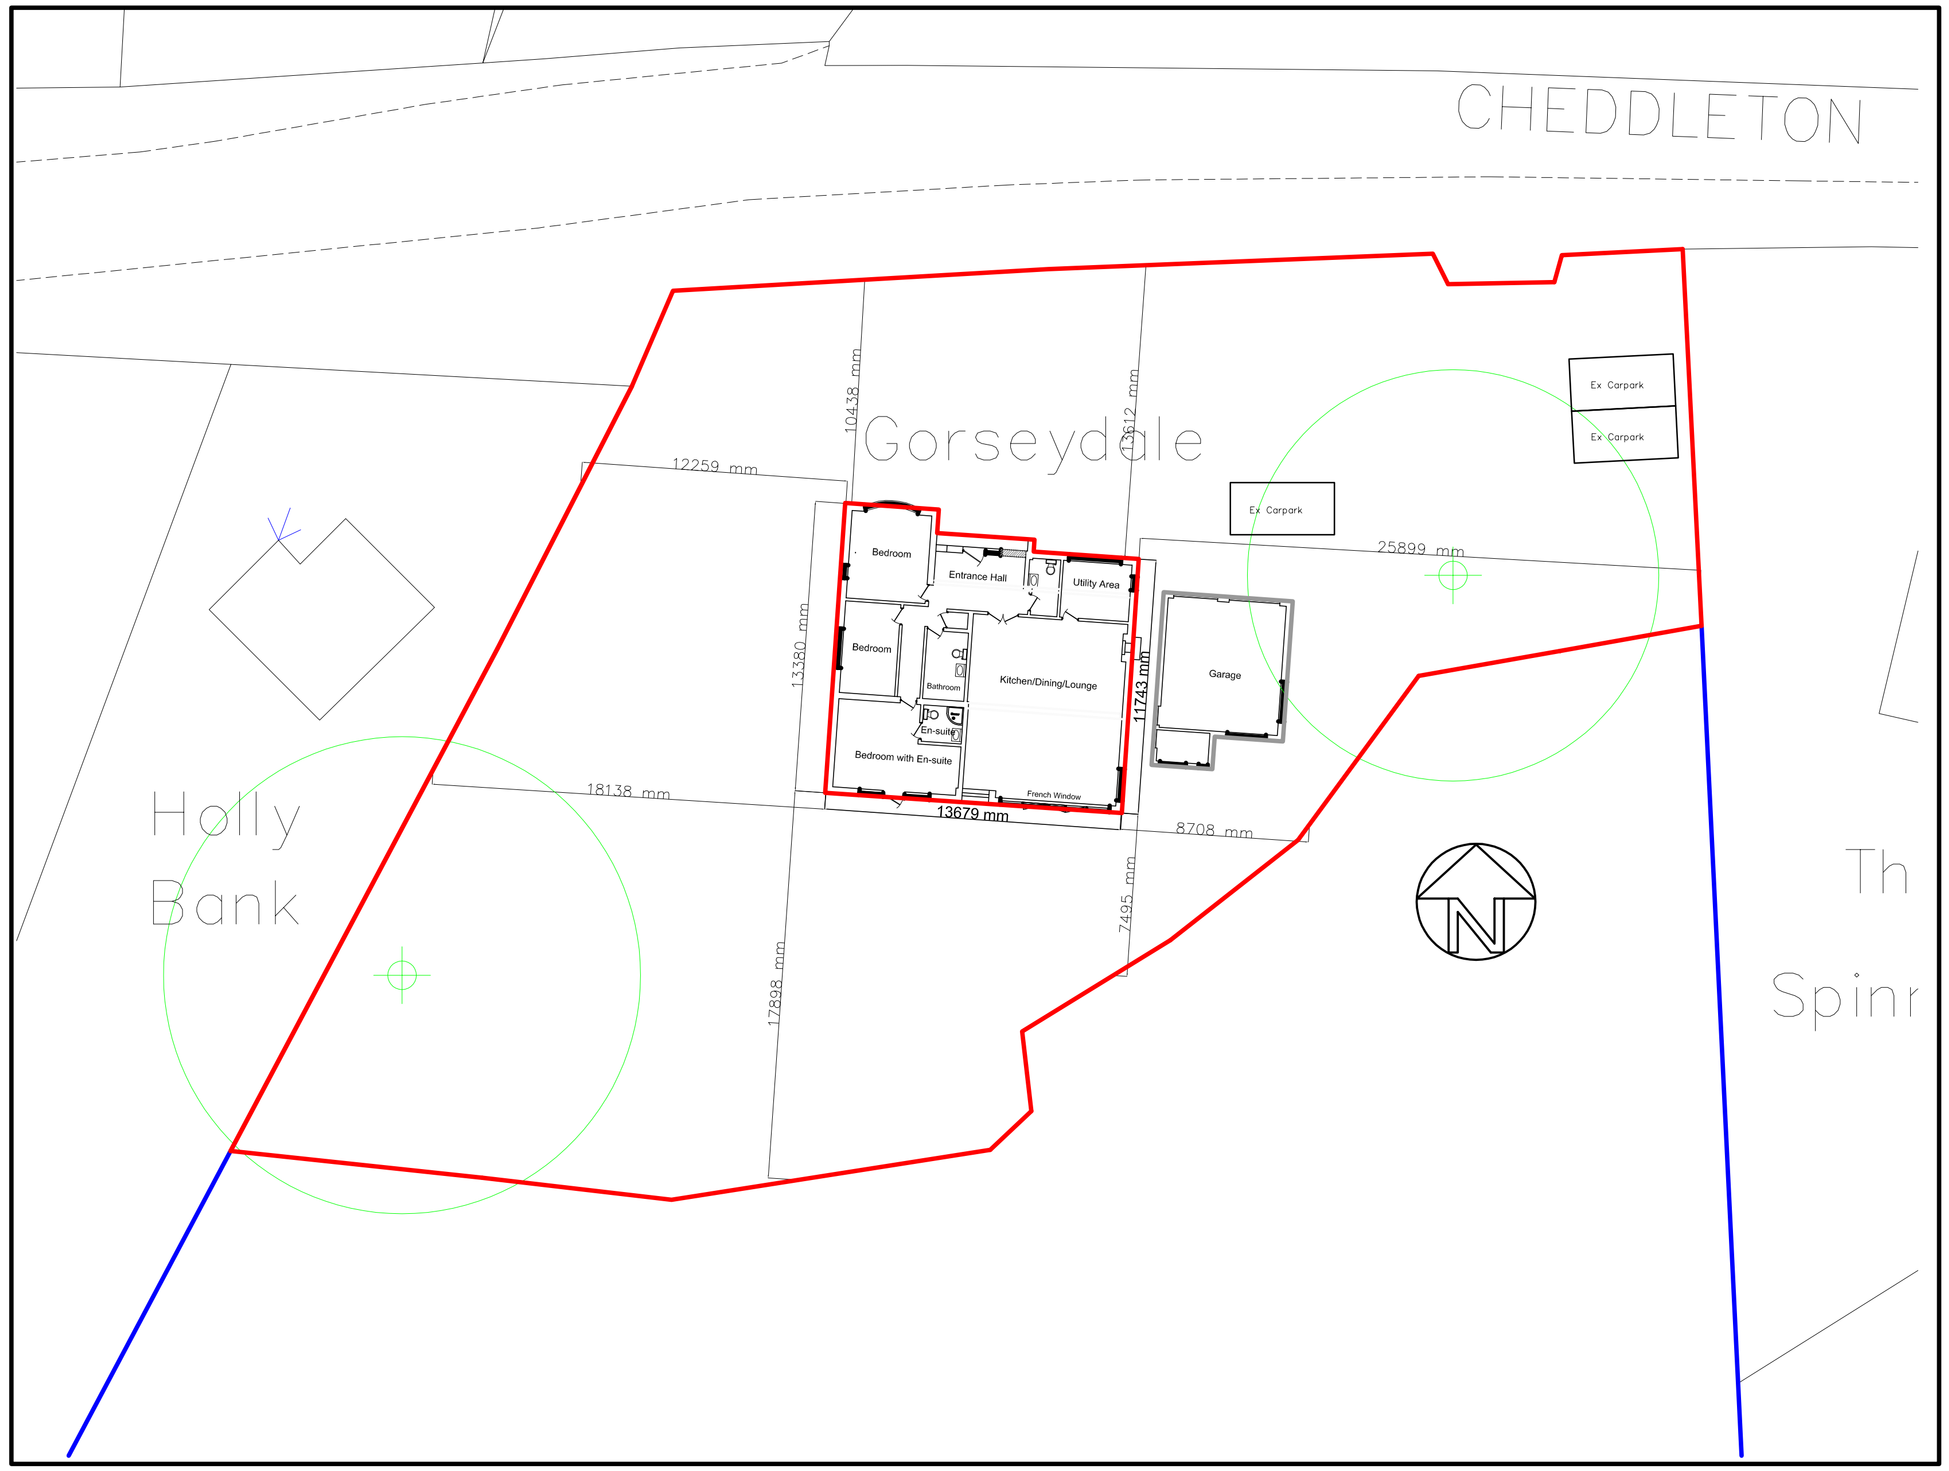

Ordnance Survey (c) Crown Copyright 2016. All rights reserved. Licence number 100022432

Location Plan - Scale 1:250

This drawing is not a contractual/constructual specification.
and is intended for planning purposes only.
Please refer to indvidual contractors written specifications
and details for contractual details.

All work must conform with Planning, Building Control and CDM Regulations. Dimensions to be checked on site prior to commencement of work.
E&OE

REV	REVISION	DATE	BY

Ivan J. Cooper (Moorside) Ltd
Architectural and Engineering Design
Cauldon Lowe, Stoke on Trent, ST10 3ET.
Phone 01538 702738, Fax 702662.

CLIENT
S Carding

CONTRACT
Gorseydale
Cheddleton Heath Road
Cheddleton
Leek
ST13 7DX

TITLE
Site & Location Plans

CONTRACT No	K Wainman Associates
SCALES 1: 1250, 1: 200	
DATE 24/07/17	DRAWN ijc

DRAWING NUMBER
3596-02