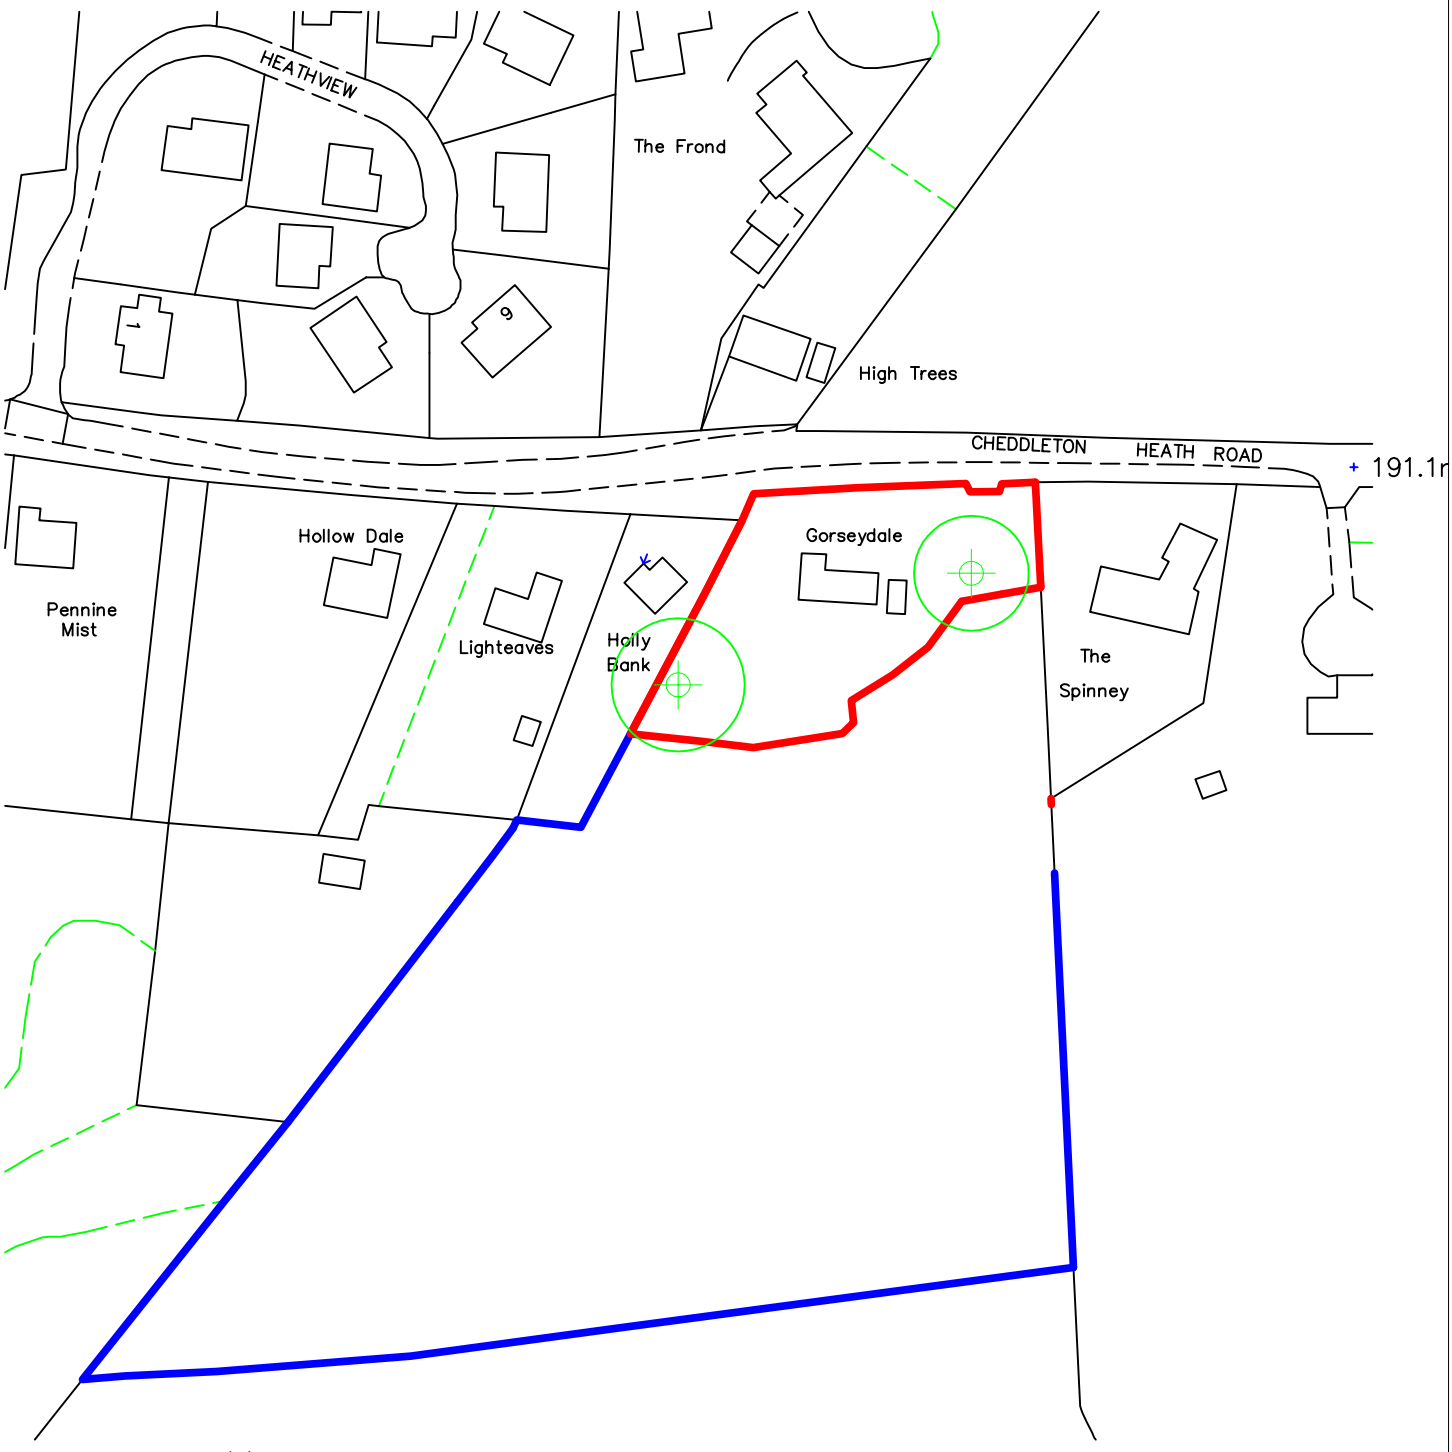

Ordnance Survey (c) Crown Copyright 2016. All rights reserved. Licence number 100022432

GORSEYDALE, CHEDDLETON HEATH
LOCATION PLAN & TREE LOCATION

Drawing No. 665-1 **Scale - 1:1250** **Paper size: A4** **Date: 11 July 2017**

= APPROXIMATE POSITION OF TREE

N

KEN WAINMAN ASSOCIATES Ltd, 31A St. Edward Street, Leek, Staffs, ST13 5DN