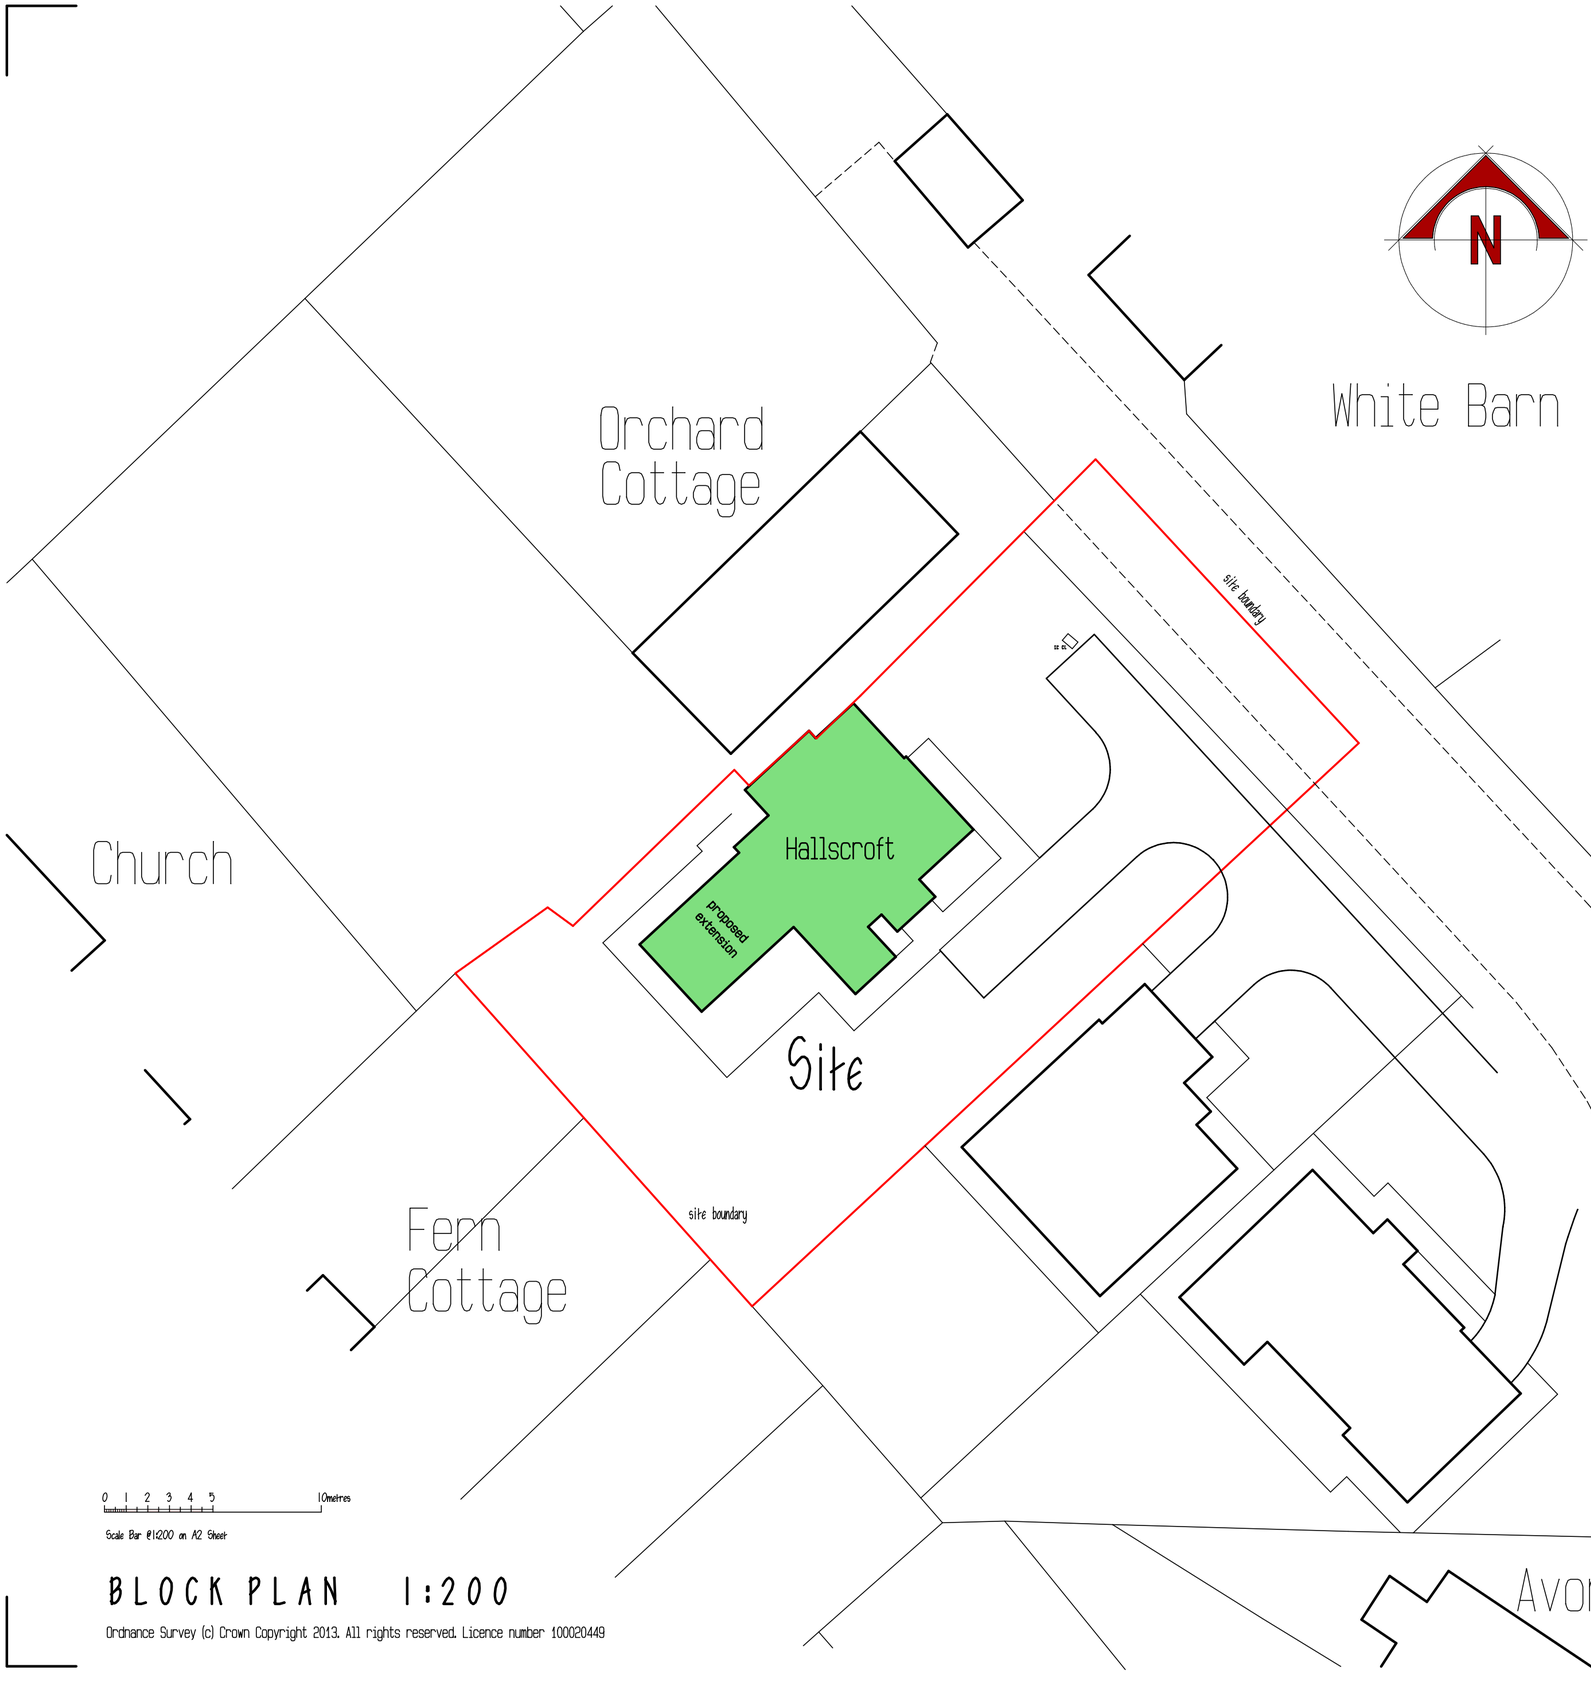

0 1 2 3 4 5 10metres

Scale Bar @1:200 on A2 Sheet

BLOCK PLAN 1:200

Ordnance Survey (c) Crown Copyright 2013. All rights reserved. Licence number 100020449

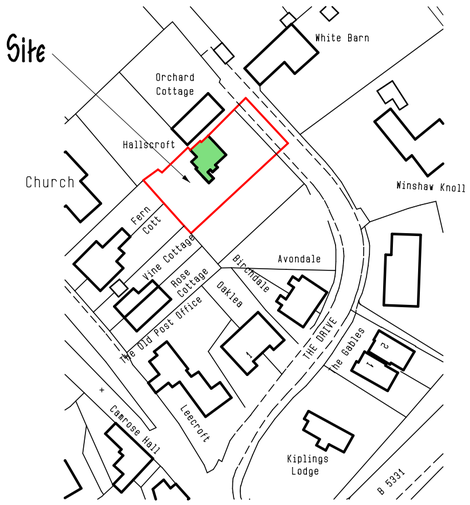

LOCATION PLAN 1:1250

0 10 20 30 40 50 metres

Scale Bar 1:1250 on A2 Sheet

RICS
The mark of
property professionalism worldwide

RLM ASSOCIATES

JOB	HALLSCROFT, RUDYARD.
CLIENT	Mr. J. & Mrs. L. GRATTIDGE.
DRAWING	BLOCK AND LOCATION PLANS.
DATE	July 2017.
SCALE	1:200.
DRWG No.	RLM856/4.
REVISION	