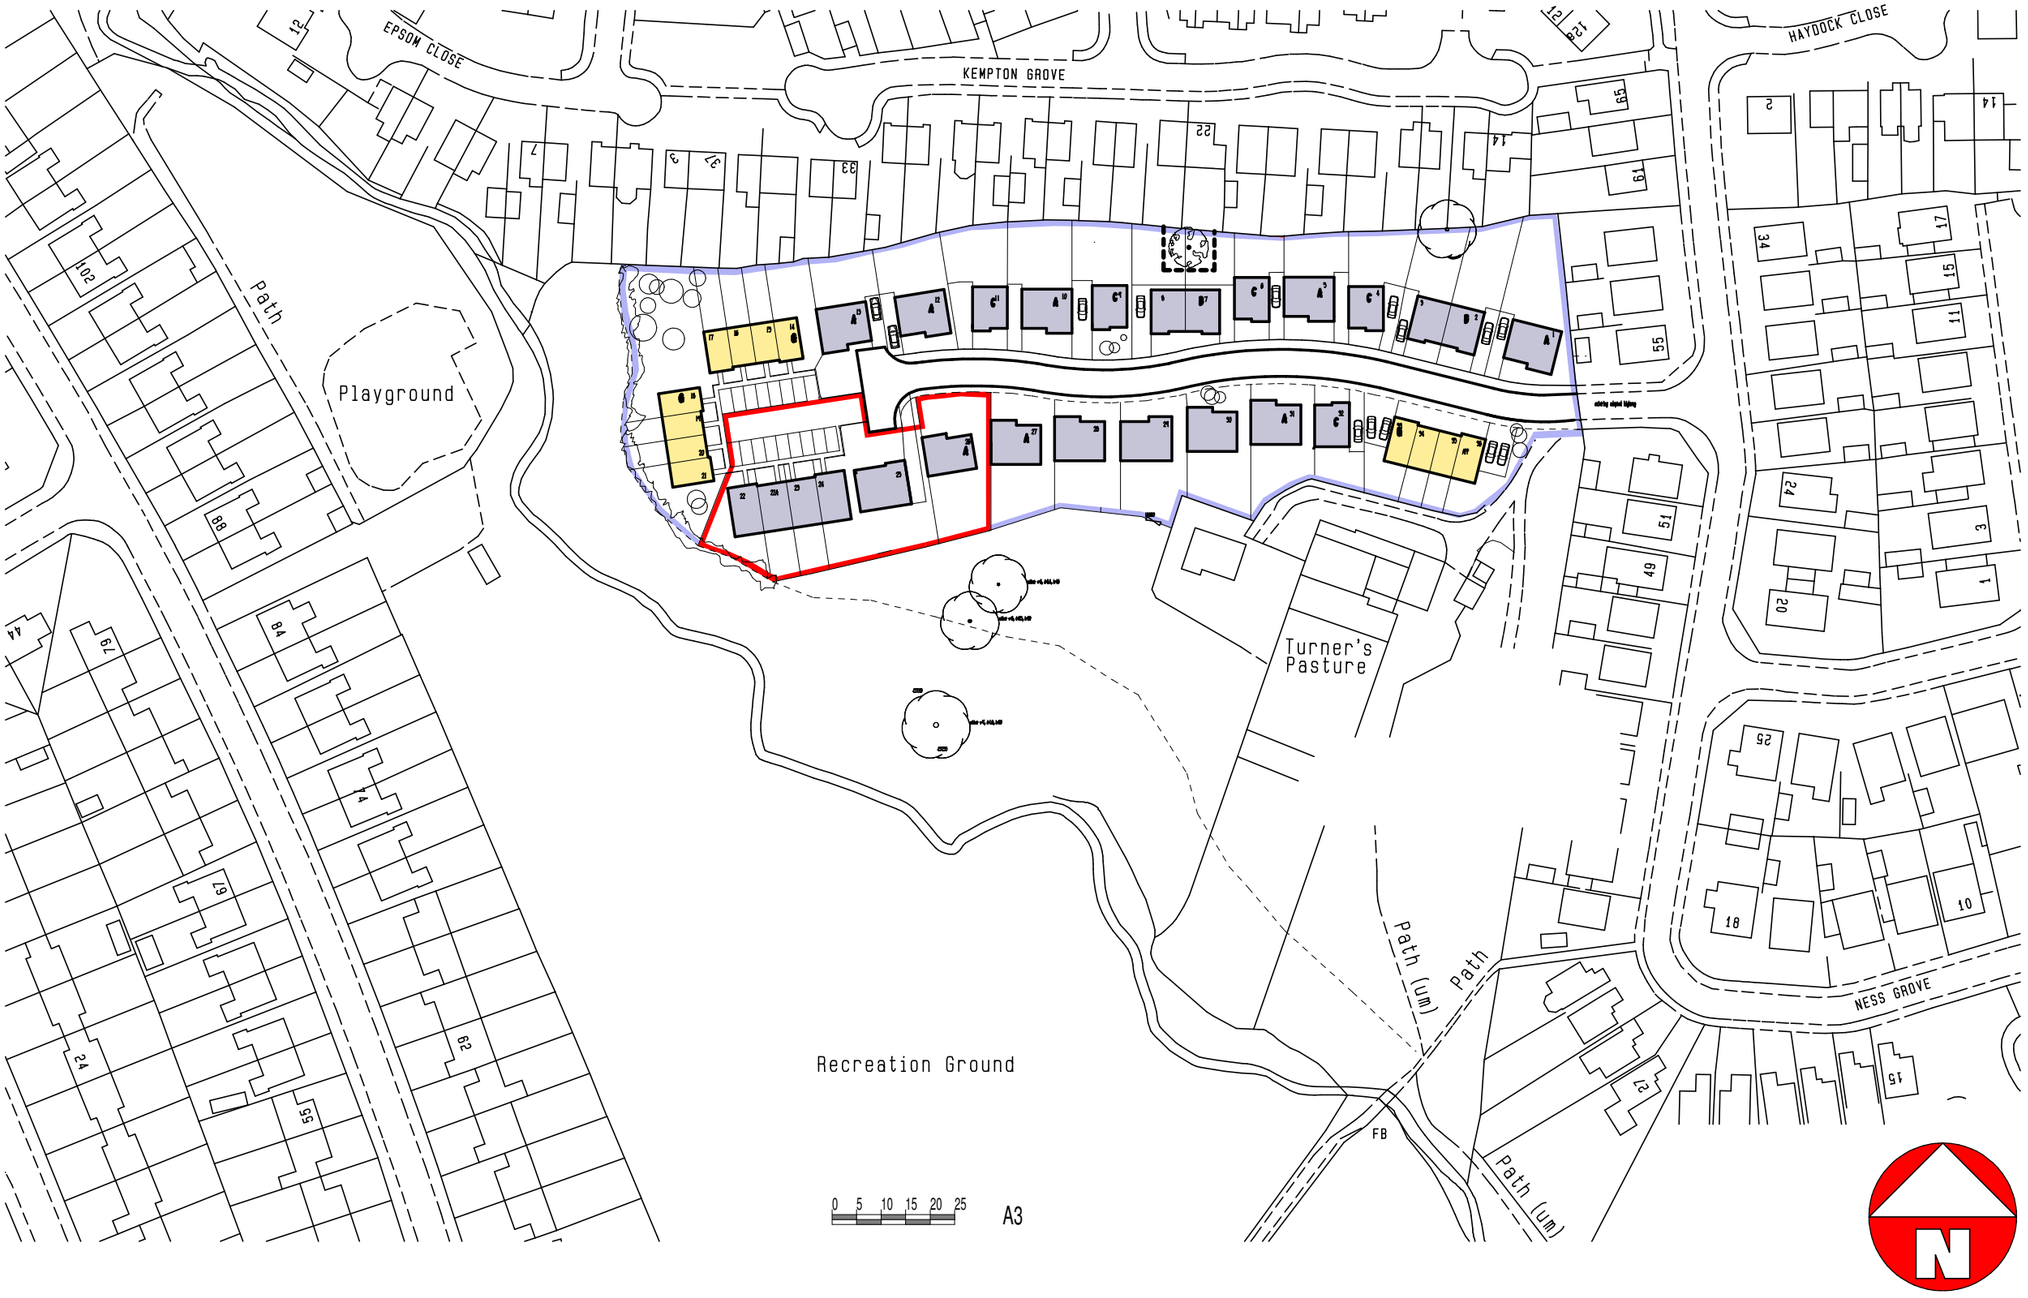


TURNERS PASTURE
LOCATION PLAN 1:1250