

"J"

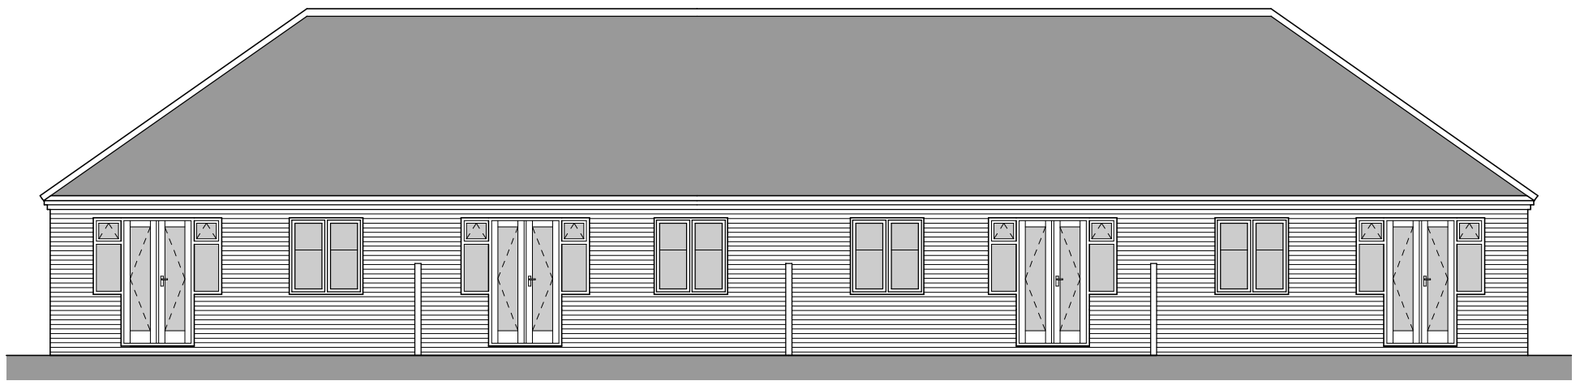

Rear Elevation

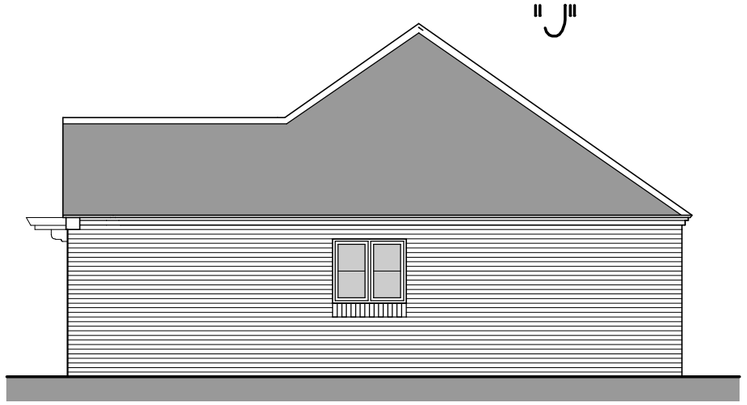


Side Elevation






Front Elevation

Side Elevation

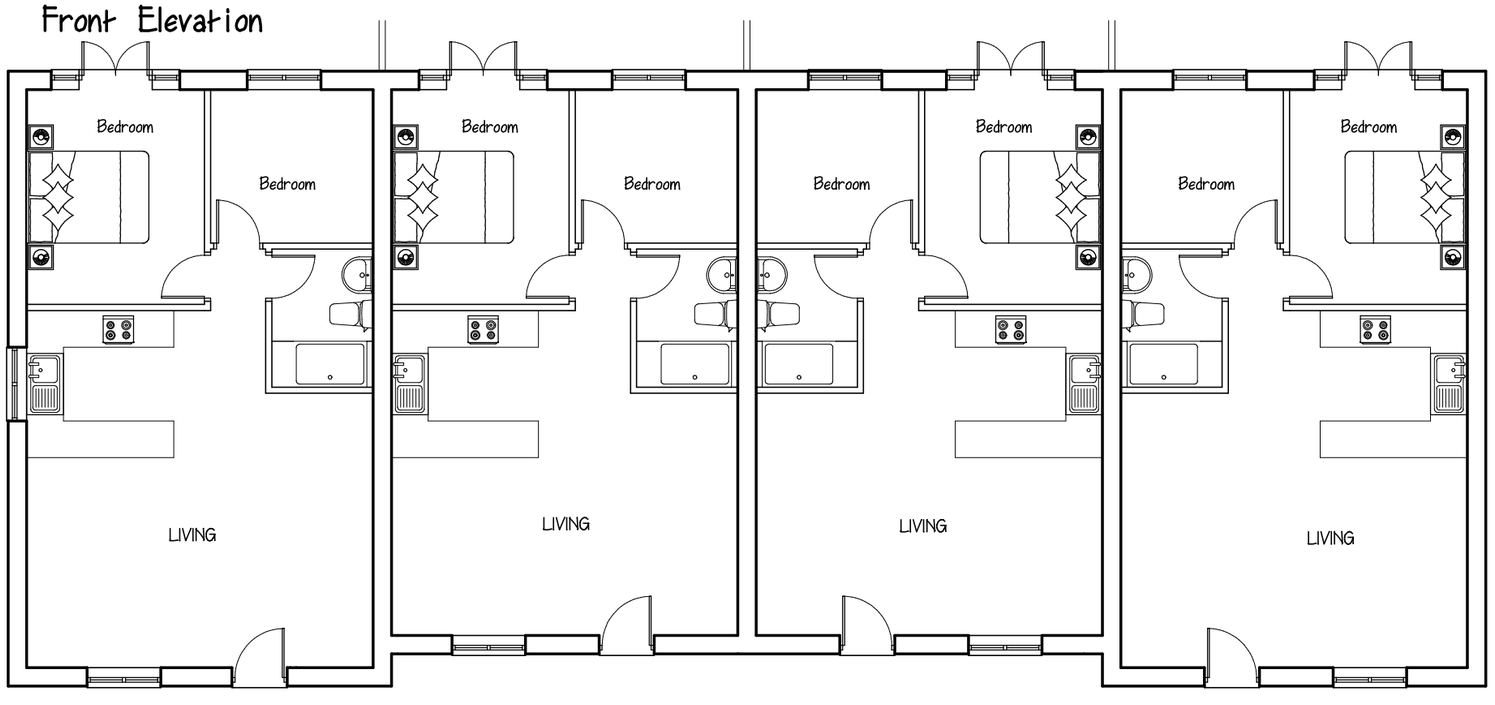

Floor Plan

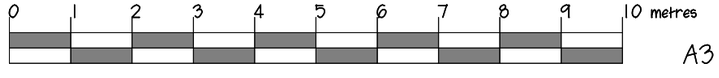

A3

TWO BEDS
Type "J"

DEVELOPMENT
TURNERS PASTURE
CHEADLE

1:100 TP/17/23

Brian Reid
The Springs
Cliffash Farm
Cliffash Lane
IDRIDGEHAY
Derbyshire DE56 2SE
Tel 01773 550906
Mob 07885206184
e-mail. reid-brian@outlook.com