

Copyright of this drawing is vested in the Architect and it must not be copied or reproduced without consent. Figured dimensions only are to be taken from this drawing. All contractors must visit the site and be responsible for taking and checking all dimensions relative to their work. Hulme Upright Ltd are to be advised of any variation between drawings and site conditions.
DO NOT SCALE OFF THIS DRAWING.....IF IN DOUBT ASK

Rev.	Drawn	Comments	Date

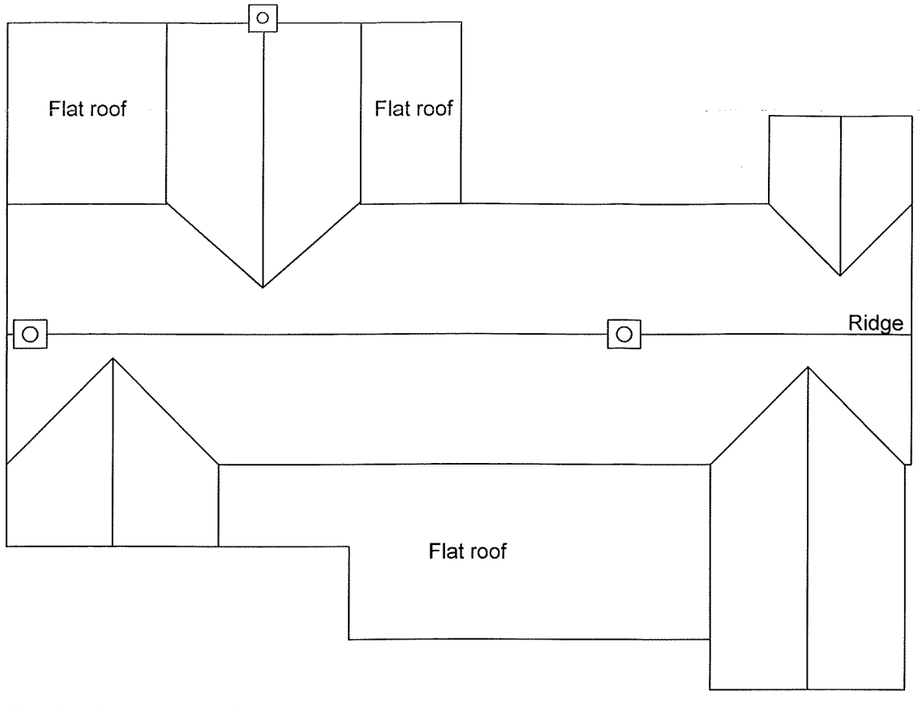

Existing roof plan
scale 1:100

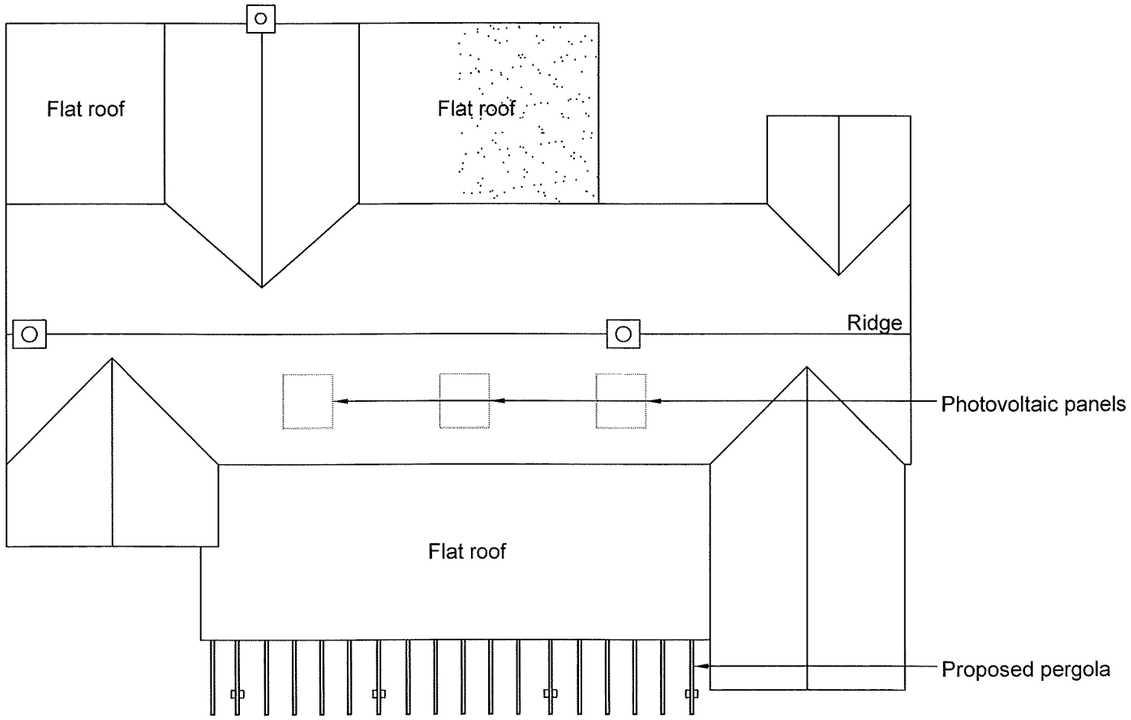

Proposed roof plan
scale 1:100

hulmeupright
Highpoint
Festival Park
Hanley
Stoke-on-Trent
ST1 5SH
MANCHESTER
STOKE-ON-TRENT
Tel: 01782 208 600
Fax: 01782 206 080
Email: stoke@hu-arch.co.uk
www.hulmeupright.co.uk
architects townplanners interiordesigners cdmco-ordinators landscapearchitects

Client
Ms M. Southall

Project
Proposed alterations to South View,
Cheadle Road, Oakamoor


Title
Roof Plan

Status

Date Sep 09
Drawn ME
Scale @A3 1:100
Checked


Project No 21125_03
Drawing No.
Rev

File Ref: H:\

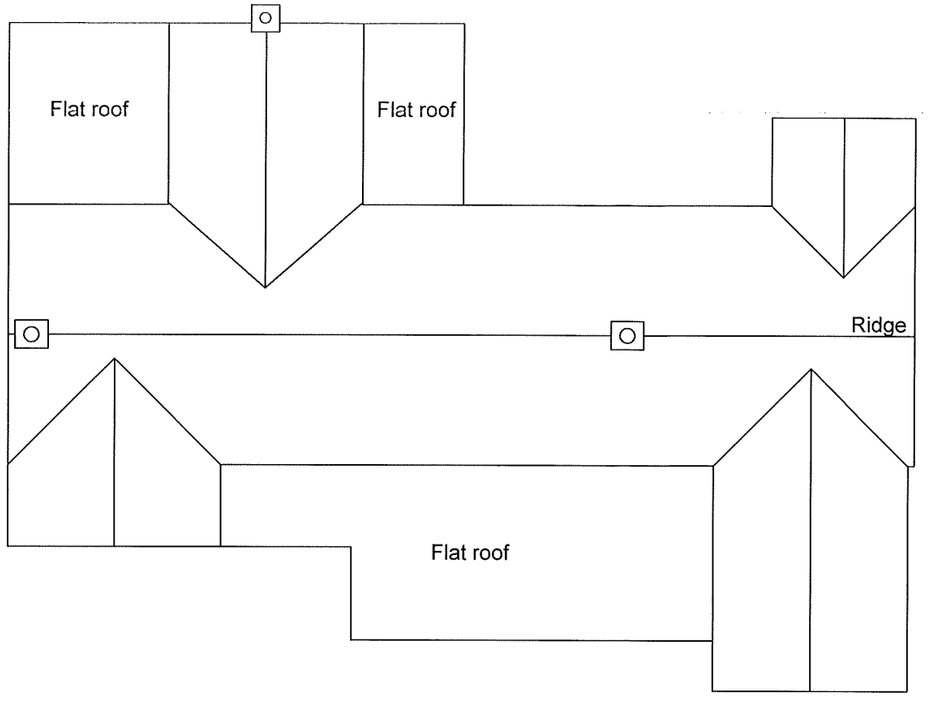

Existing roof plan

scale 1:100

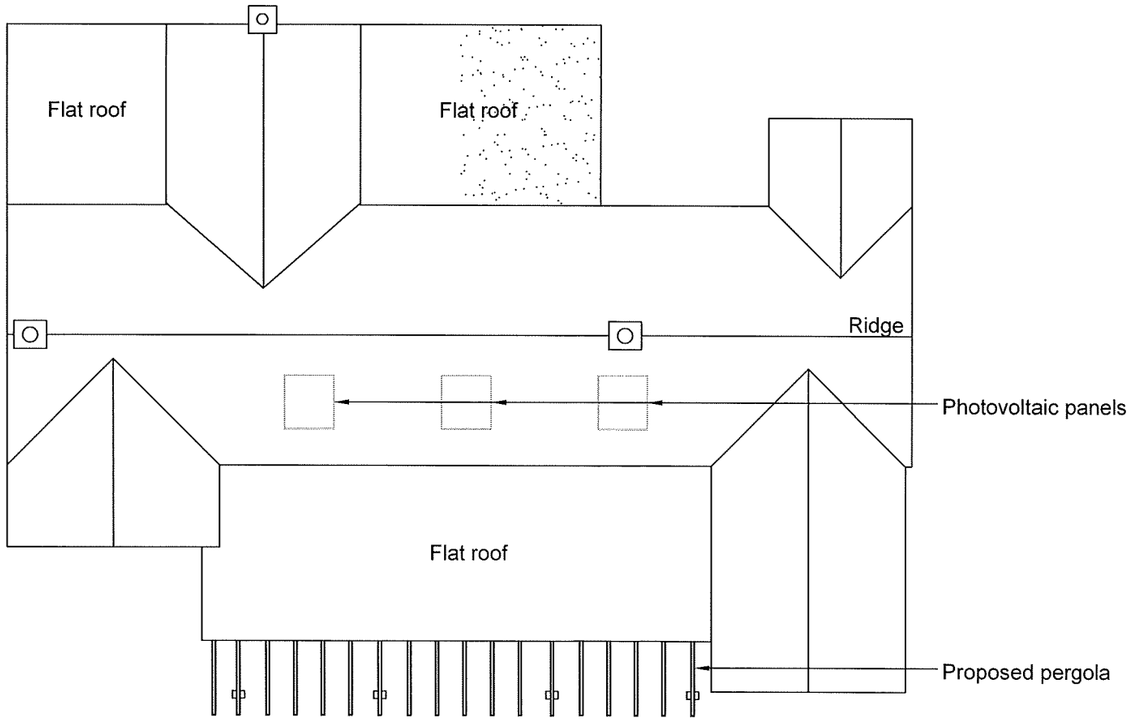

Proposed roof plan

scale 1:100

Copyright of this drawing is vested in the Architect and it must not be copied or reproduced without consent. Figured dimensions only are to be taken from this drawing. All contractors must visit the site and be responsible for taking and checking all dimensions relative to their work. Hulme Upright Ltd are to be advised of any variation between drawings and site conditions.
DO NOT SCALE OFF THIS DRAWING.....IF IN DOUBT ASK

Rev.	Drawn	Comments	Date

hulmeupright

Highpoint
Festival Park
Hanley
Stoke-on-Trent
ST1 5SH

MANCHESTER
STOKE-ON-TRENT

Tel: 01782 208 600
Fax: 01782 206 080

Email: stoke@hu-arch.co.uk
www.hulmeupright.co.uk

architects townplanners interiordesigners cdmco-ordinators landscapearchitects

Client
Ms M. Southall

Project
Proposed alterations to South View,
Cheadle Road, Oakamoor

Title
Roof Plan

Status

Date Sep 09
Drawn ME

Scale @A3 1:100
Checked

Project No 21125
Drawing No. 03
Rev

File Ref: H\