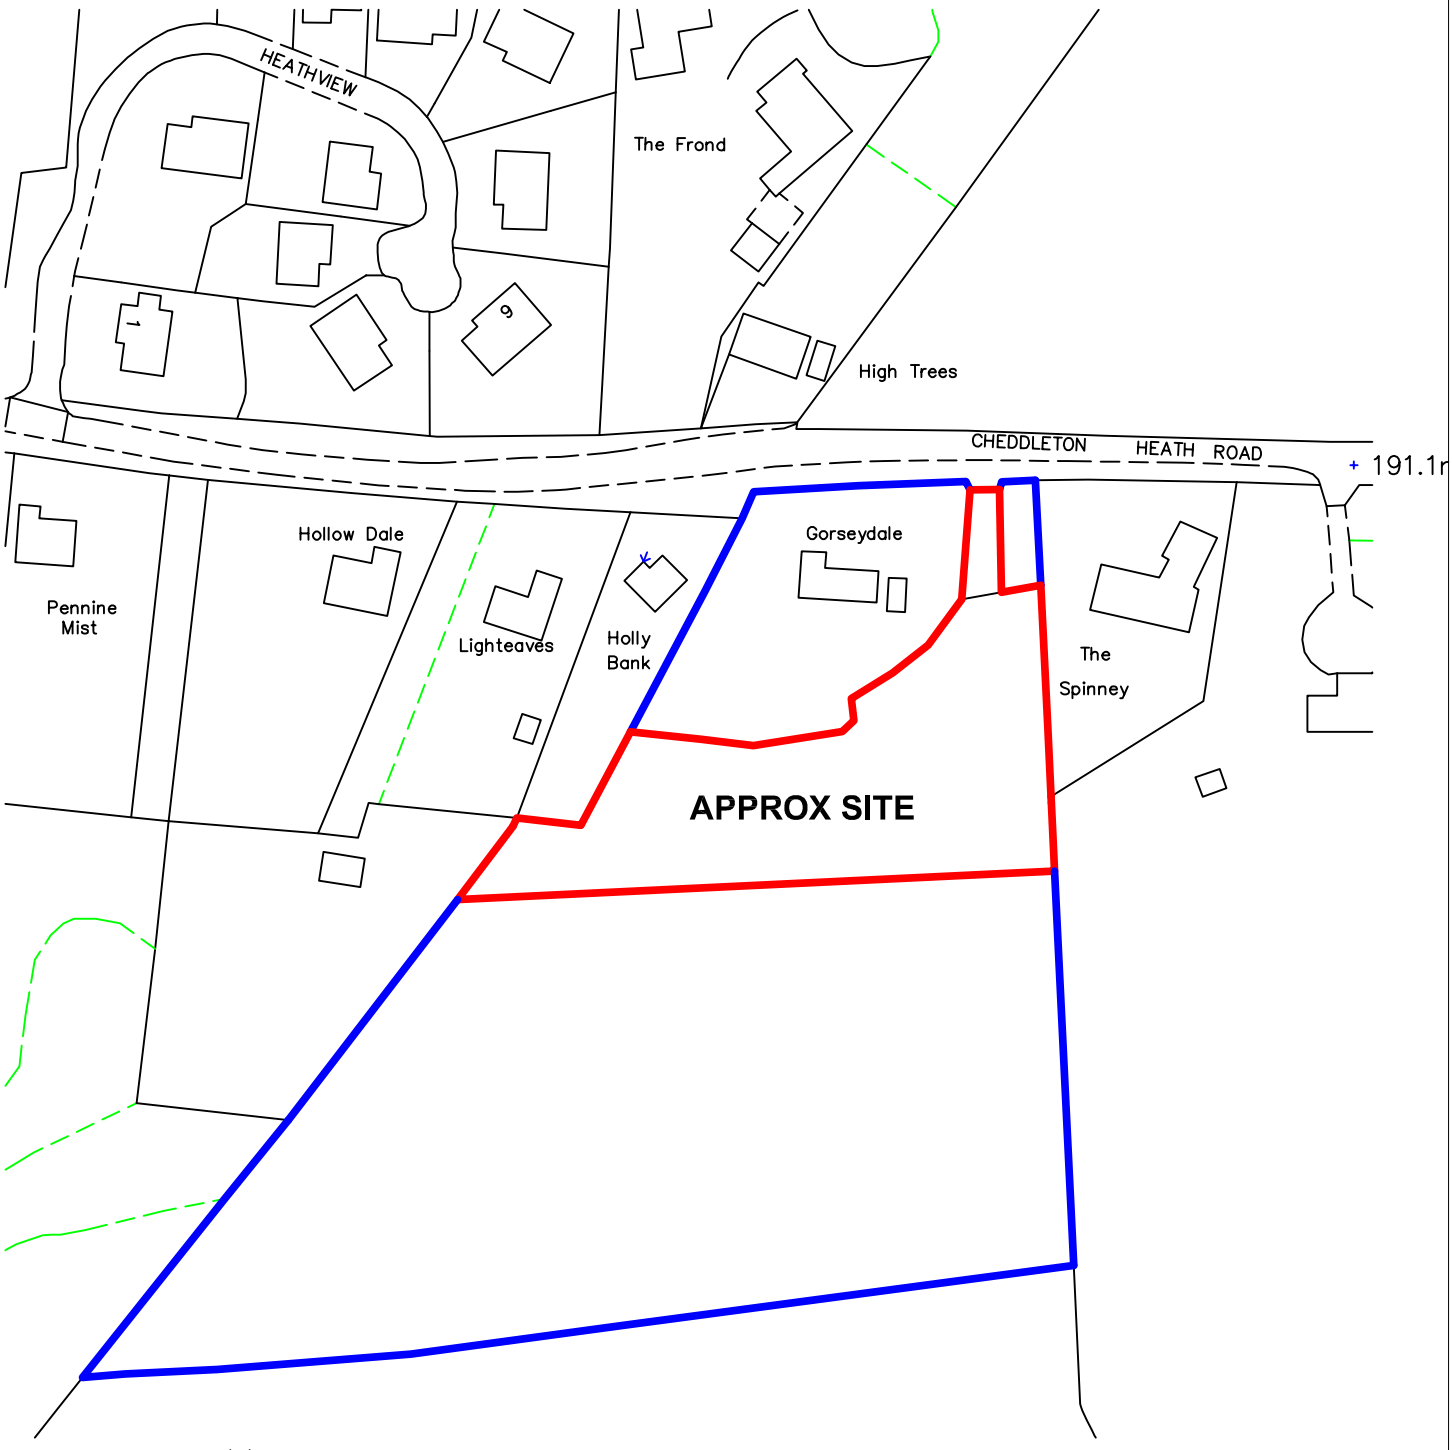


Ordnance Survey (c) Crown Copyright 2016. All rights reserved. Licence number 100022432

GORSEYDALE, CHEDDLETON HEATH
LOCATION PLAN - APPROXIMATE SITE

Drawing No. NEW-1 **Scale - 1:1250** **Paper size: A3** **Date: 25 Sept 2016**

N

KEN WAINMAN ASSOCIATES Ltd, 31A St. Edward Street, Leek, Staffs, ST13 5DN