RevNo	Revision note	Date	Signature	Checked

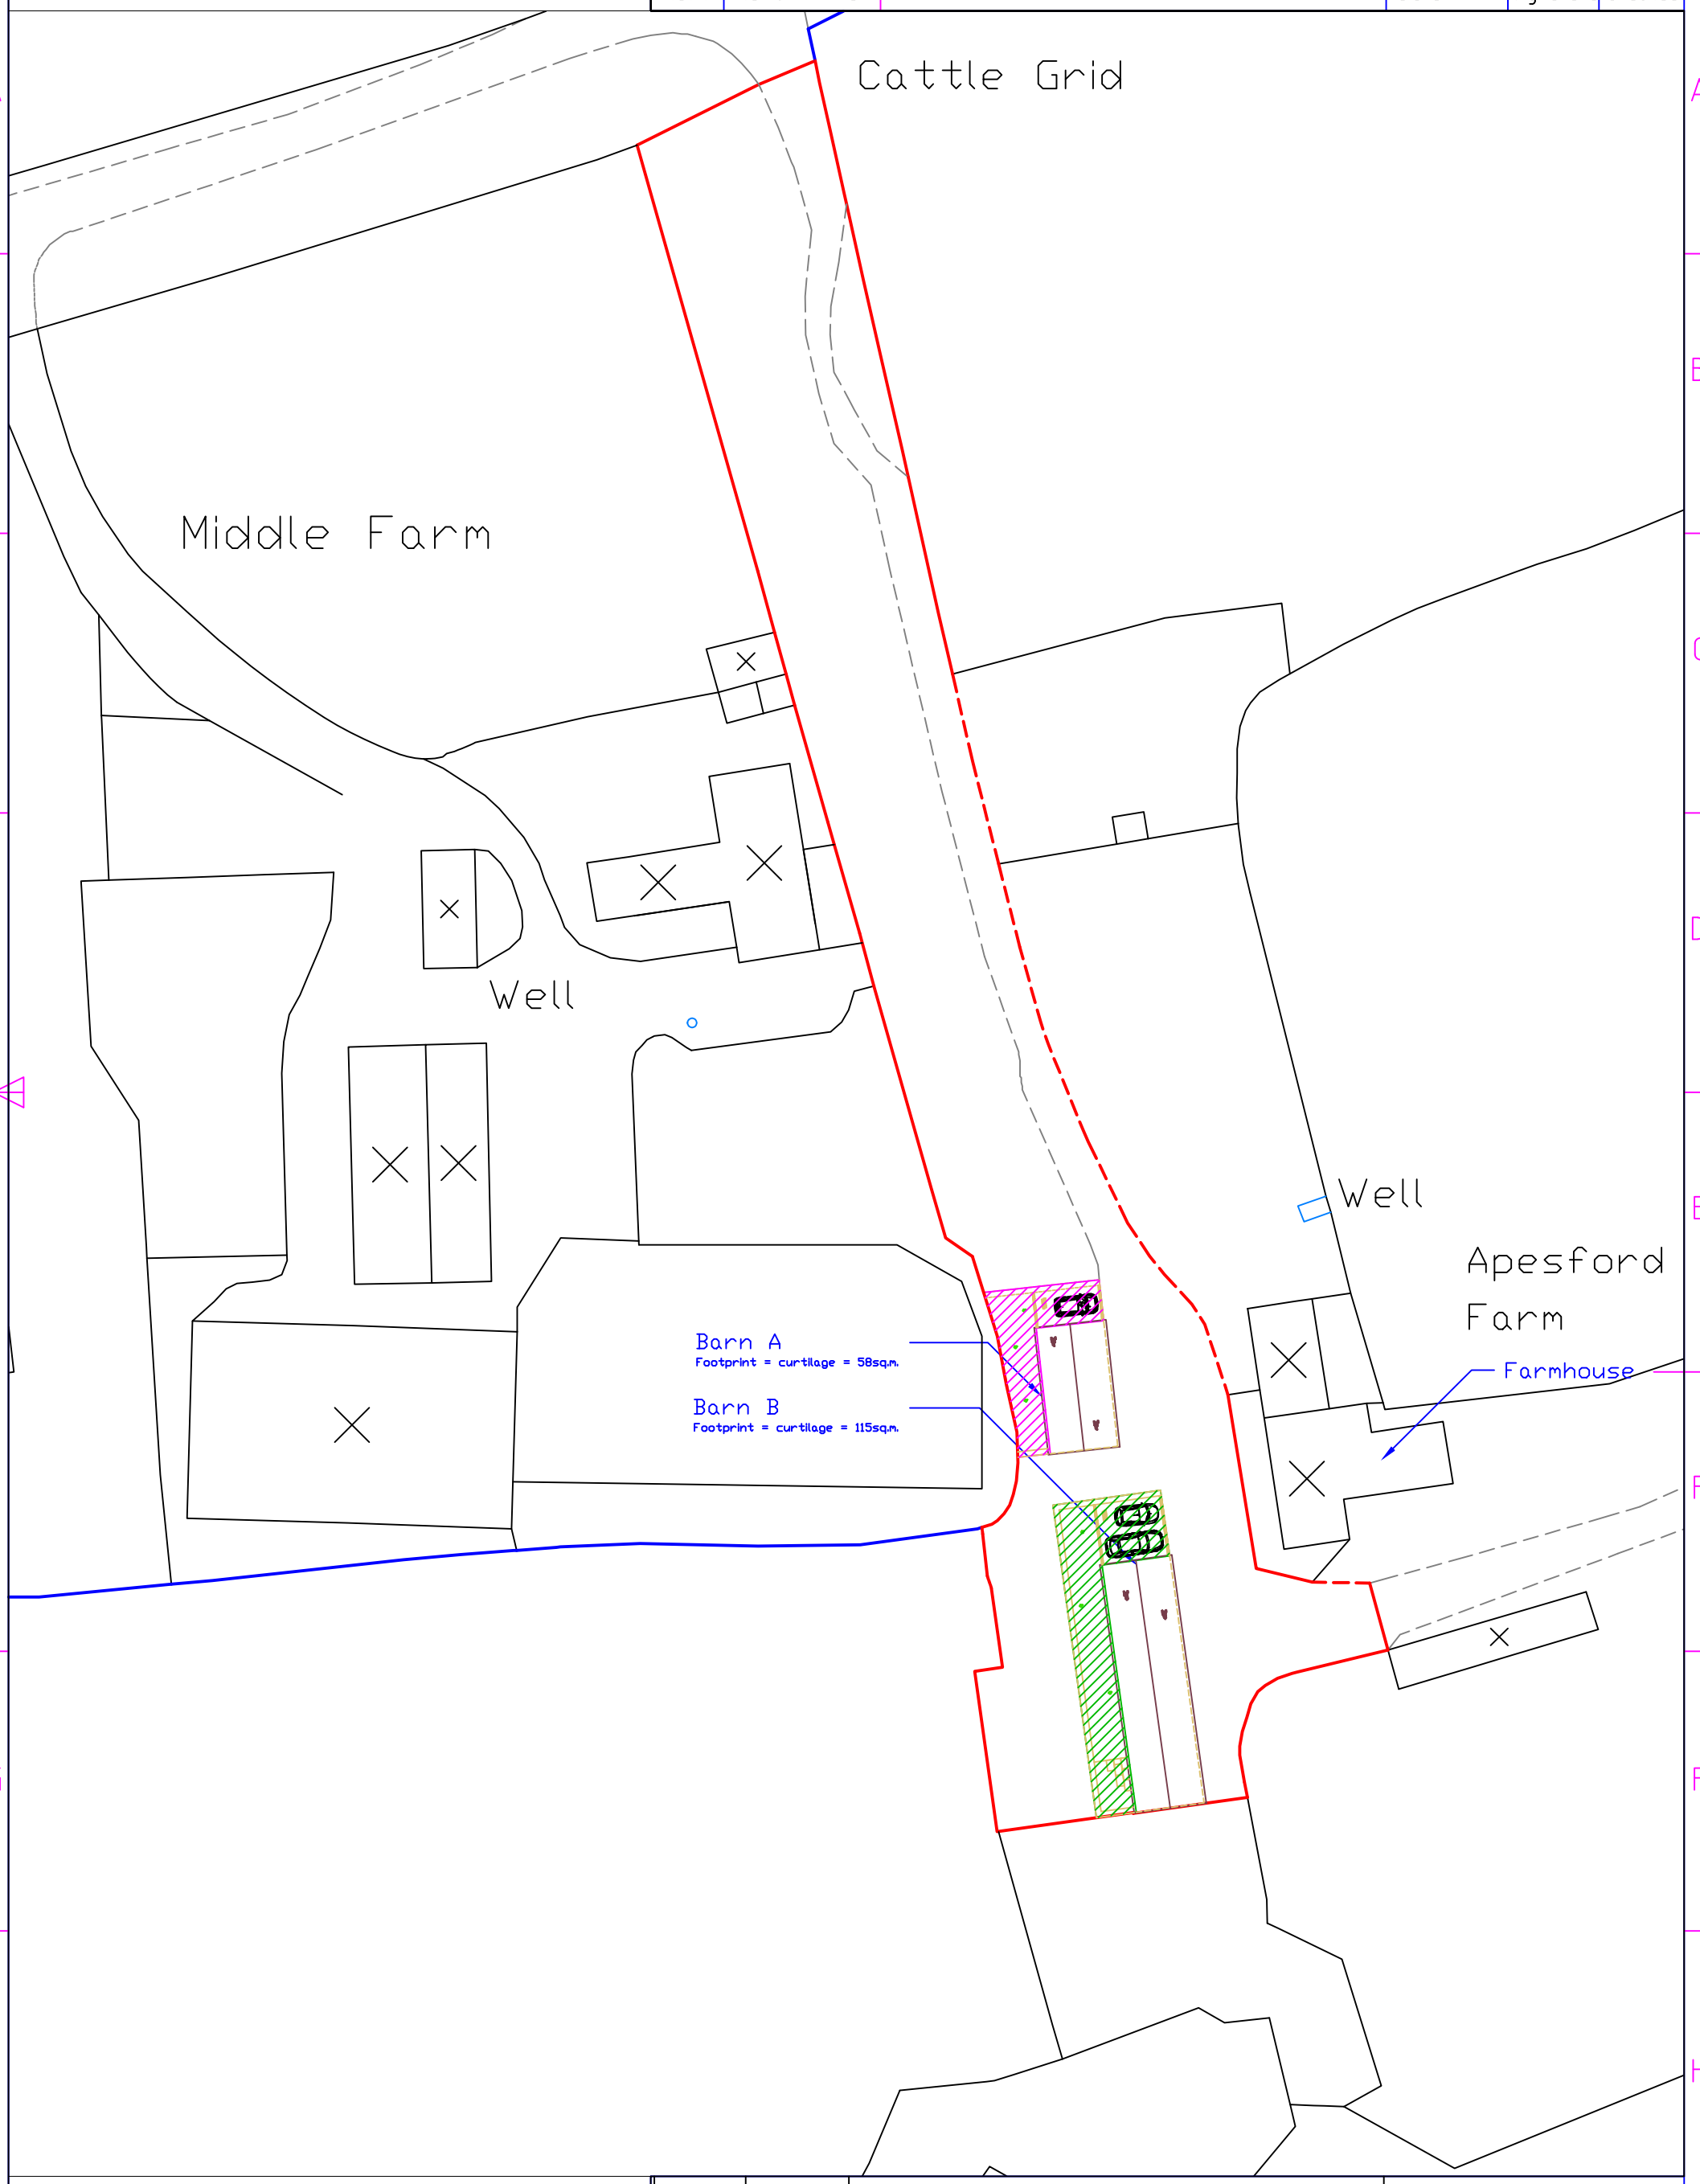

Site Boundary; 2,333 sq. m.

Owner Controlled Land

Curtilage of Barn A = 58 sq. m

Curtilage of Barn B = 115 sq. m

Itemref	Quantity	Title/Name, designation, material, dimension etc			Article No./Reference	
Designed by A W Newby		Checked by R Watson	Approved by - date R Watson 20/06/2017	File name Pr Block	Date 30/06/2017	Scale 1:500

PME Planning Services

Proposed Block Plan

3

Edition Rev 0

Sheet 1/1