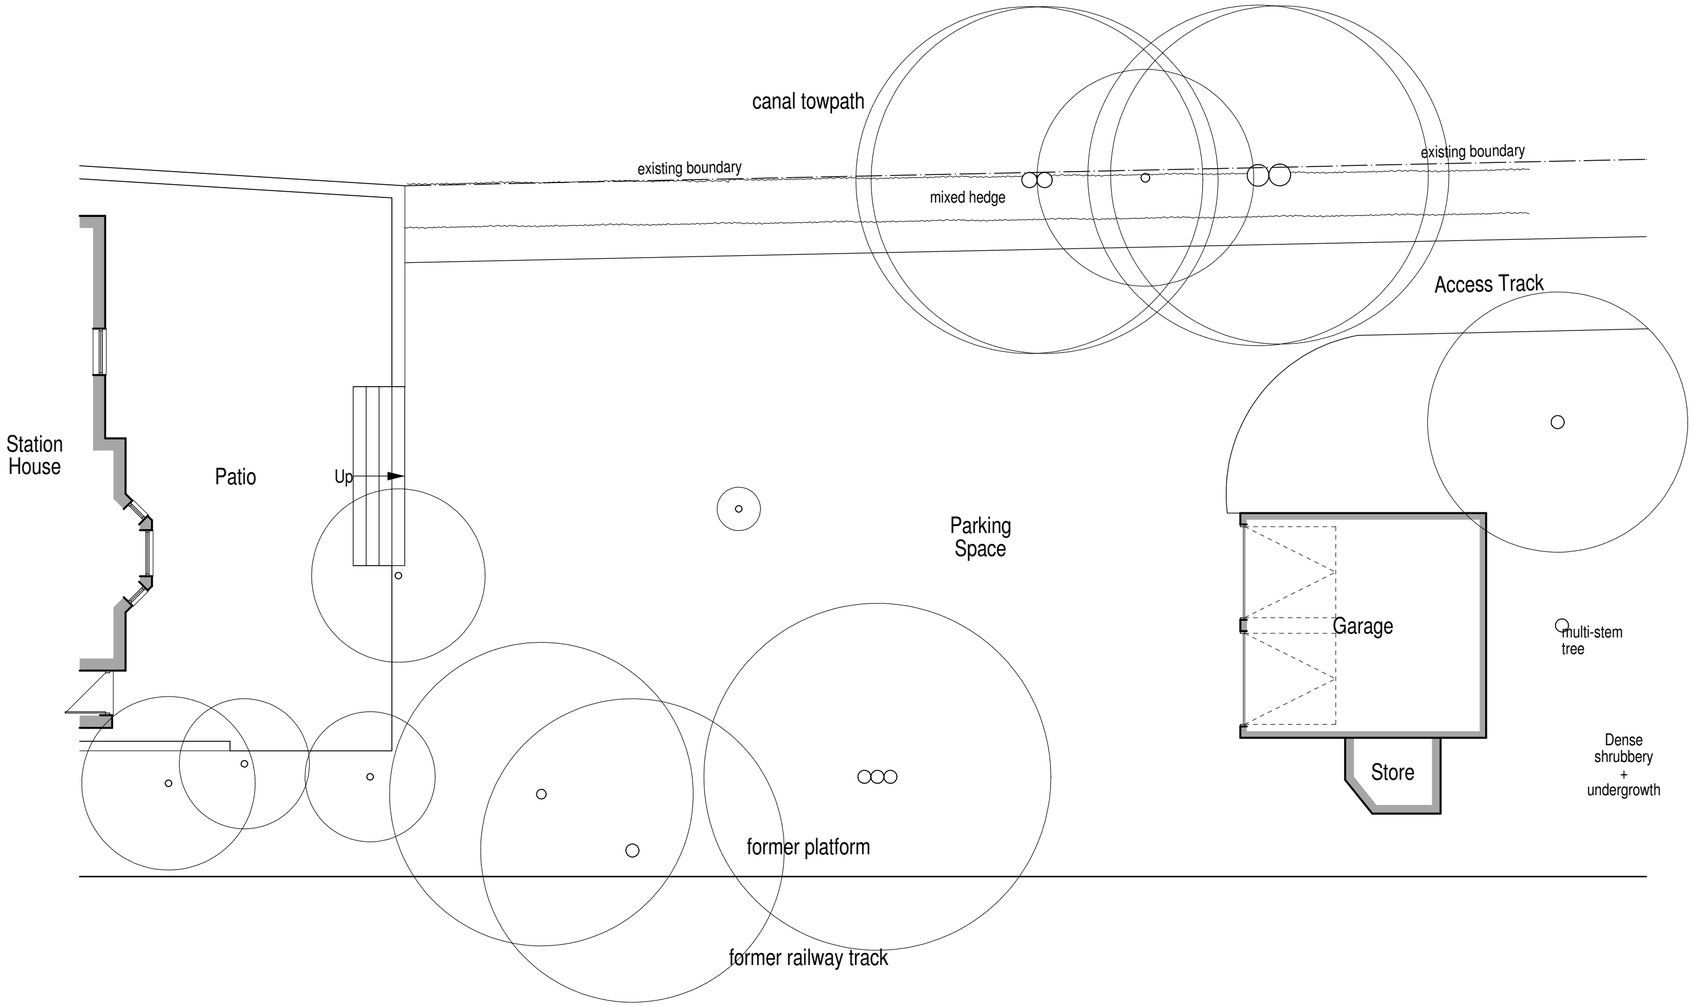



0.0m 1.0m 2.0m 3.0m 4.0m 5.0m

scale bar @ 1:100

# Mr Krähenbühl

PROPOSED REPLACEMENT GARAGE AT STATION HOUSE, PARK LANE, CHEDDLETON, STAFFORDSHIRE, ST13 7JS

EXISTING CONDITIONS SITE PLAN

| Date | Sheet | Scale |
|---|---|---|
| MAY 2016 | A2 | 1:100 |
| Drg No. | Rev. | Drawn |
| 2016-2150-01 | A | NAW |

A - 08/08/2017 - TITLE SHEET AMENDED

SAMMONS Architectural LIMITED
Chartered Institute of Architectural Technologists Registered Practice
10 Cawdry Buildings, Fountain Street, Leek. ST13 6JP
Telephone: 01538 386002
E-mail: info@sammonsltd.co.uk
Web: www.sammonsltd.co.uk

This drawing is copyright.
All dimensions must be checked prior to commencement.