




Elevation To Road

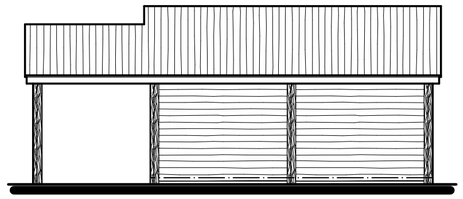


Elevation to Railway

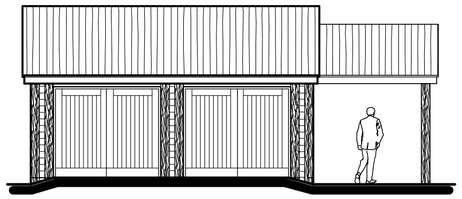


Elevation to Canal

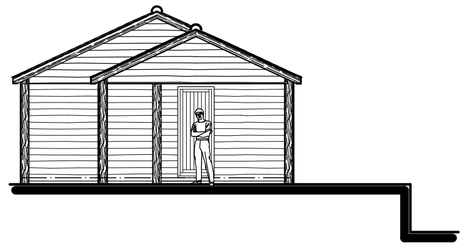

Elevation to House

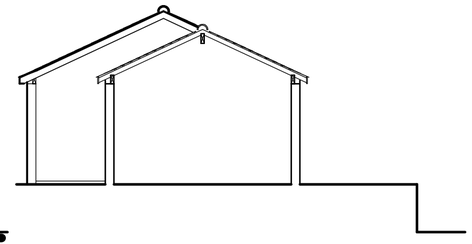

Typical Section

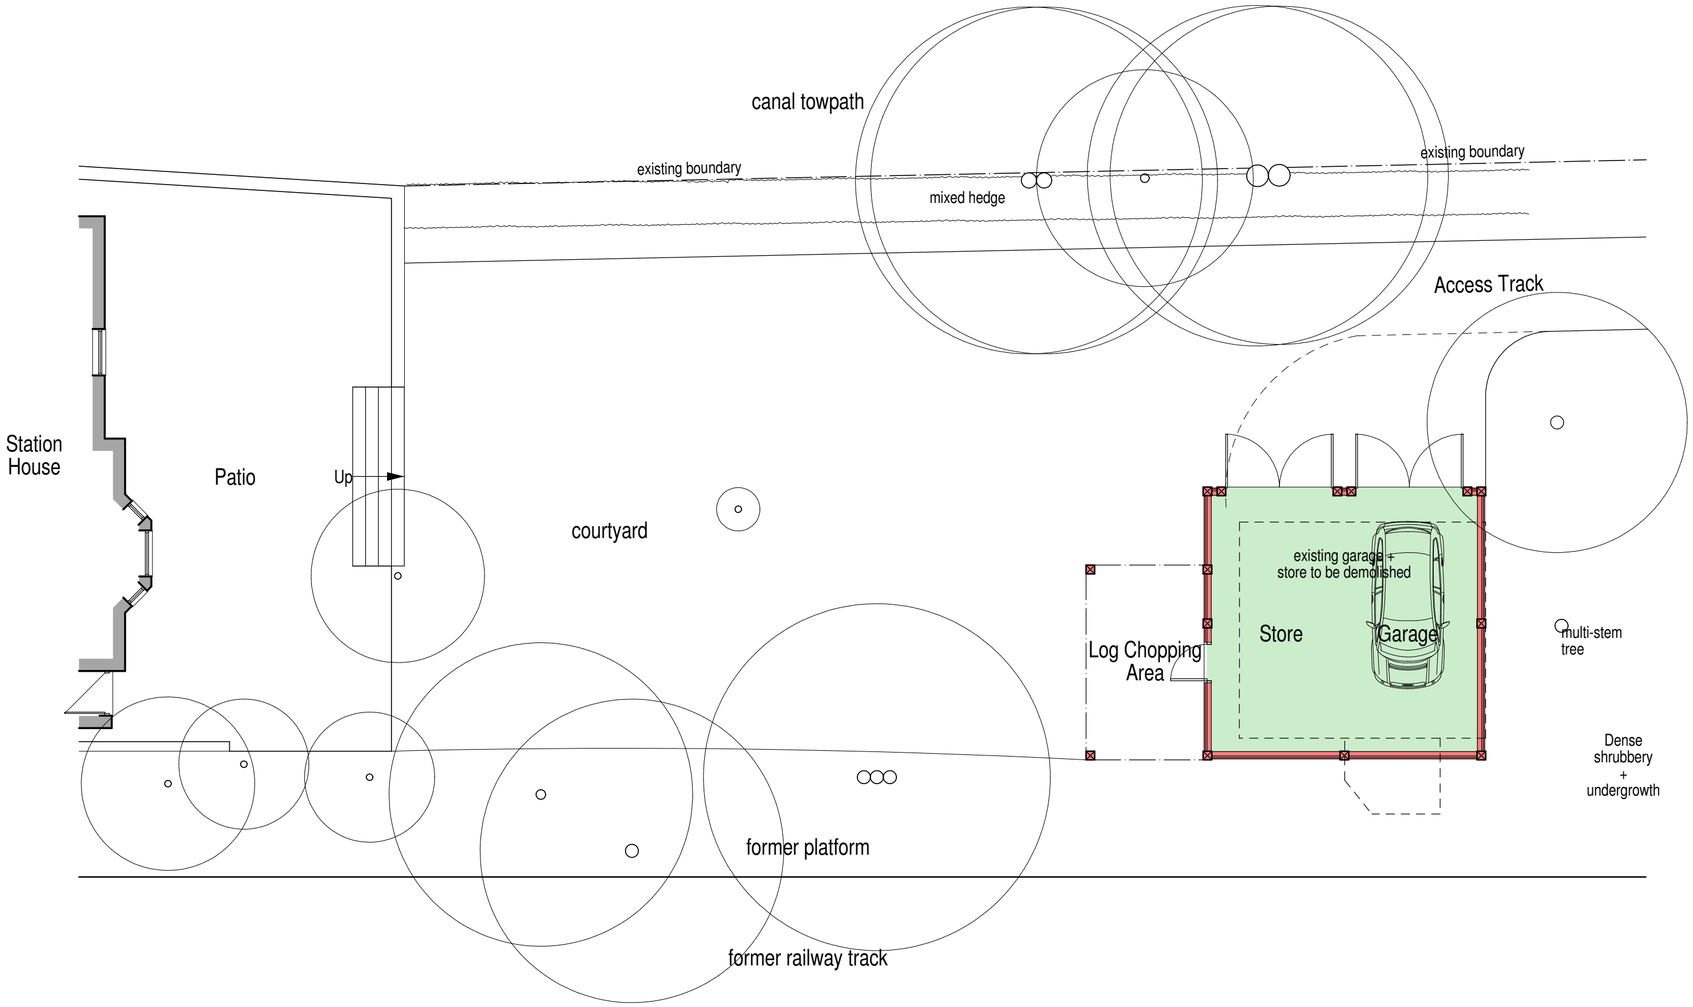

MATERIALS:-

- Natural slate roof tiles
- Softwood timber barge board to be stained + treated with a natural finish
- Softwood timber weatherboard to be stained + treated with a natural finish
- Treated timber frame
- Timber doors to be stained + treated with a natural finish
- Black plastic rainwater goods



scale bar @ 1:100

Mr Krähenbühl

PROPOSED REPLACEMENT GARAGE AT STATION HOUSE, PARK LANE, CHEDDLETON, STAFFORDSHIRE, ST13 7JS

PLANNING PROPOSAL
PLANS AND ELEVATIONS

Date	Sheet	Scale
JUNE 2016	A2	1:100
Drg No.	Rev.	Drawn
2016-2150-03	E	RG

A - 01/07/2016 - MATERIALS REVISED
B - 23/09/2016 - LOG-STORE REMOVED + EAVES MATERIAL CHANGED TO TIMBER
C - 07/10/2016 - TREE REINSTATED
D - 16/05/2017 - STRUCTURE ALTERED TO TIMBER FRAME. PLAN + ELEVATIONS AMENDED.
E - 08/08/2017 - MATERIALS NOTES AMENDED. TITLE SHEET AMENDED.

SAMMONS Architectural LIMITED
Chartered Institute of Architectural Technologists Registered Practice
10 Cawdry Buildings, Fountain Street, Leek. ST13 6JP
Telephone: 01538 386002
E-mail: info@sammonsltd.co.uk
Web: www.sammonsltd.co.uk

This drawing is copyright.
All dimensions must be checked prior to commencement.