



Block Plan

Scale 1:500

0.0m 5.0m 10.0m 15.0m 20.0m 25.0m

scale bar @ 1:500

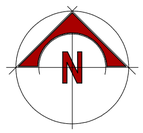

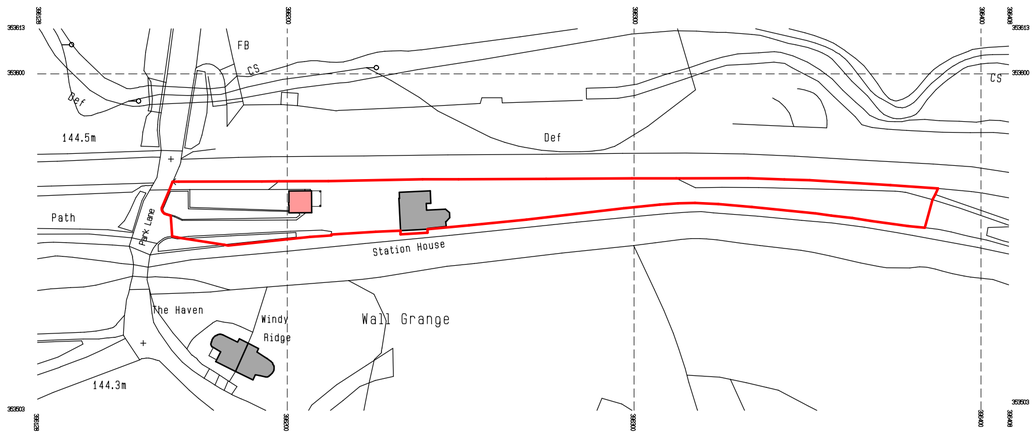

Location Plan

Scale 1:1250

0.0m 10.0m 20.0m 30.0m 40.0m 50.0m

scale bar @ 1:1250

Serial number: 95468
© Crown copyright and database right 2016
Ordnance Survey licence 100048957

Mr Krähenbühl

PROPOSED REPLACEMENT GARAGE AT
STATION HOUSE, PARK LANE,
CHEDDLETON,
STAFFORDSHIRE,
ST13 7JS

PLANNING PROPOSAL
LOCATION + BLOCK PLAN

Date	Sheet	Scale
JULY 2016	A2	1:1250, 1:500
Drg No.	Rev.	Drawn
2016-2150-04	B	NAW

A - 23/09/2016 - PROPOSED GARAGE LOG-STORE (LEAN-TO) REMOVED FROM PLANS
B - 08/08/2017 - TITLE SHEET AMENDED

SAMMONS Architectural LIMITED
Chartered Institute of Architectural Technologists Registered Practice
10 Cawdry Buildings, Fountain Street, Leek. ST13 6JP
Telephone: 01538 386002
E-mail: info@sammonsltd.co.uk
Web: www.sammonsltd.co.uk

This drawing is copyright.
All dimensions must be checked prior to commencement.