

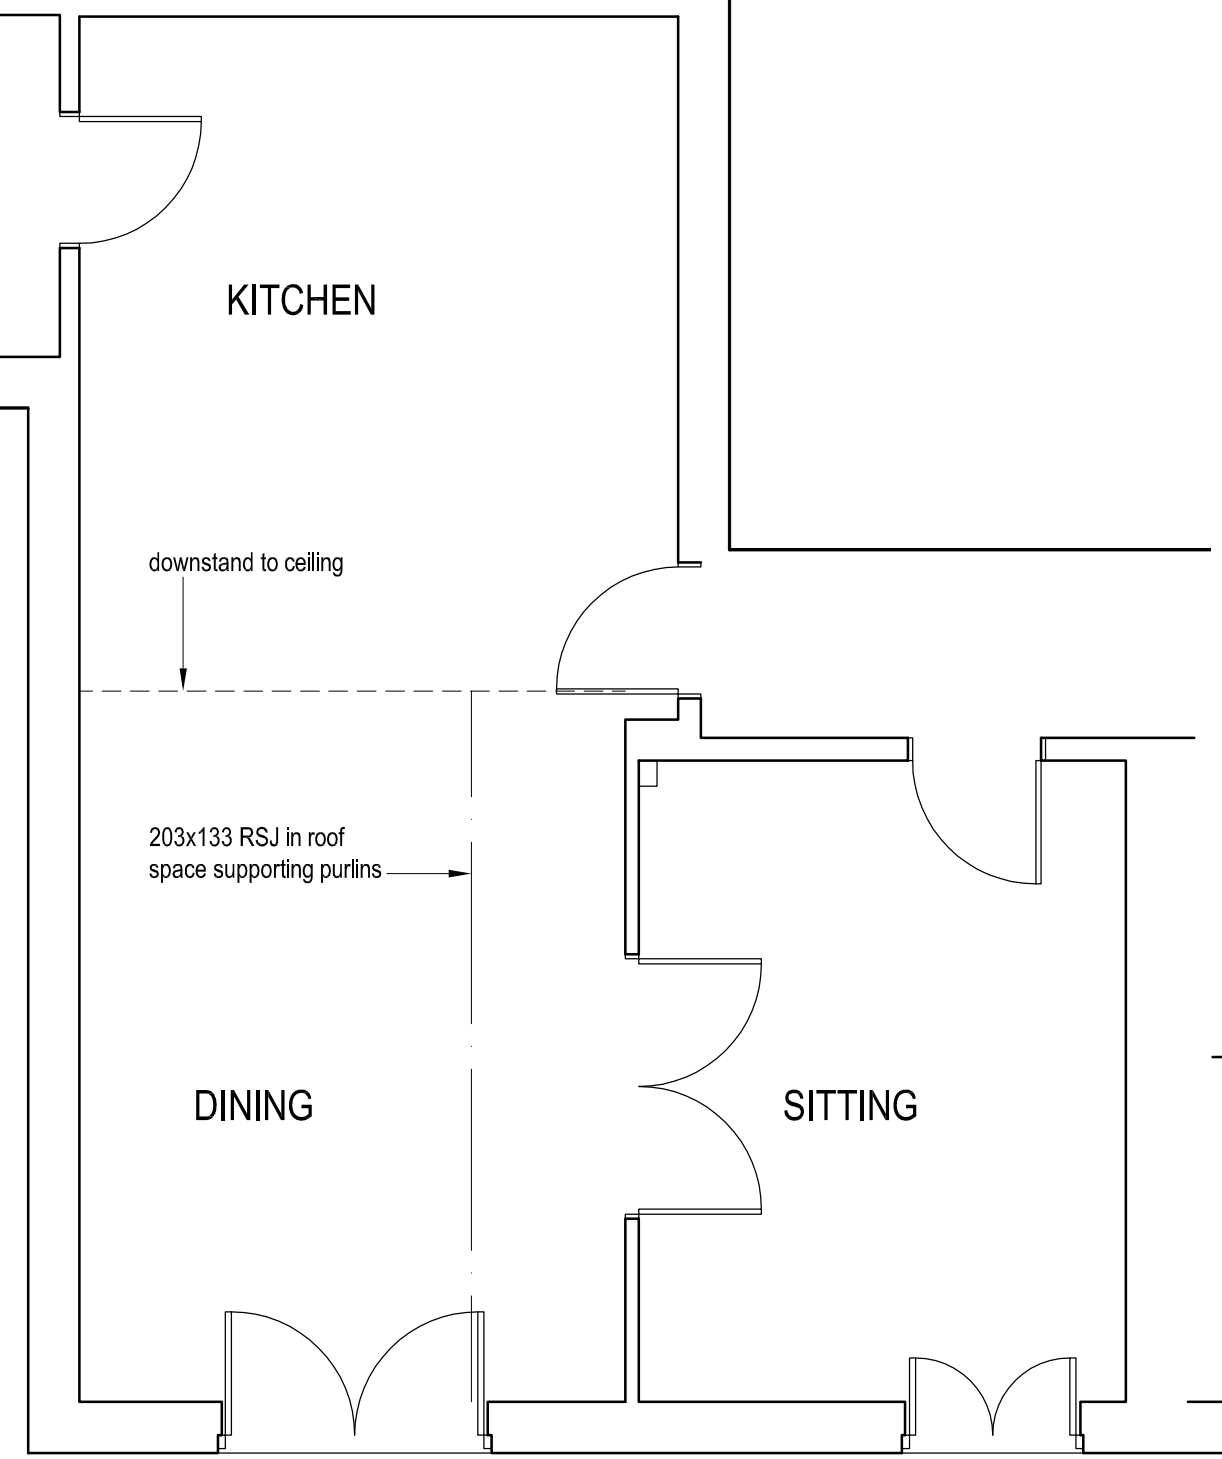


PART GROUND FLOOR PLAN

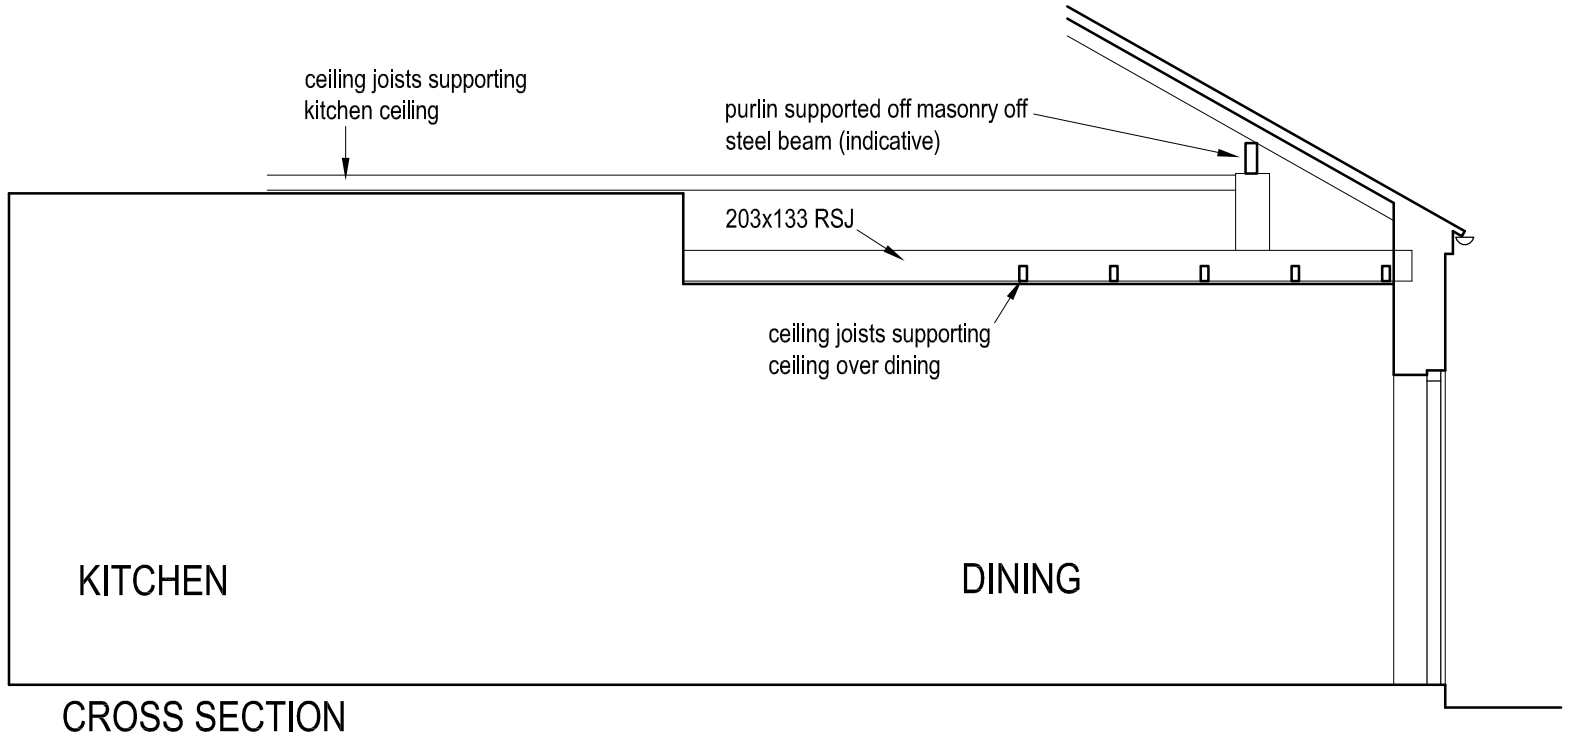

CROSS SECTION

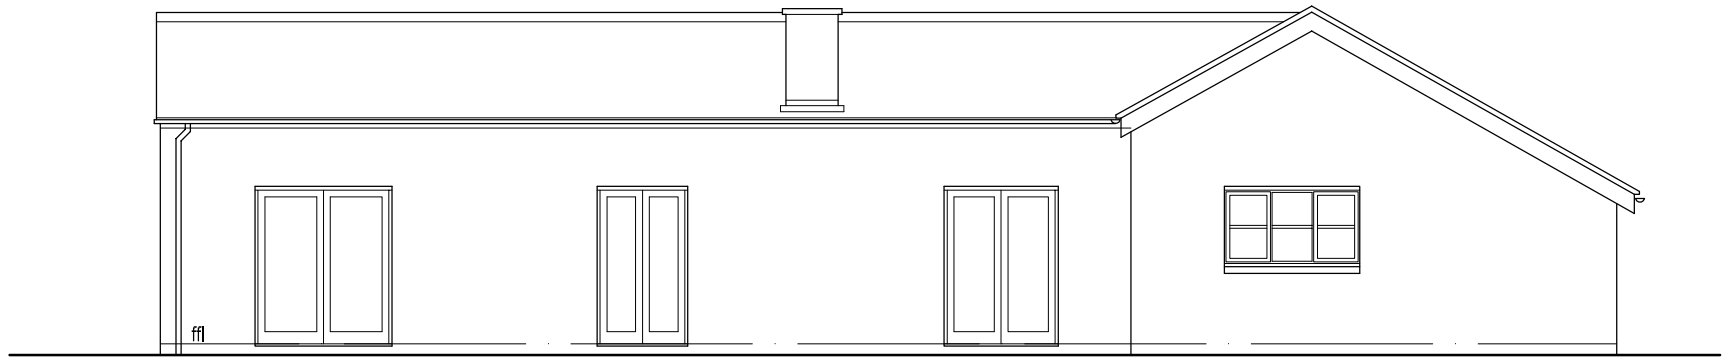

SIDE ELEVATION

N

Revisions

.

.

.

job	The Old Stables, Beat Lane, Rushton Spencer Proposed Alterations		
title	Plan, Elevation and Section as Existing		
date 02.08.17	scale 1/50 & 1/100 @ A3	dwg. no. TOS-01	rev. .

Ian Ankers architecture
Building and Design Consultants
Ryecroft Farm, Rushton Spencer, Macclesfield, SK11 0RP
t 01260 546944
e ian@iananders.co.uk
w www.iananders.co.uk