
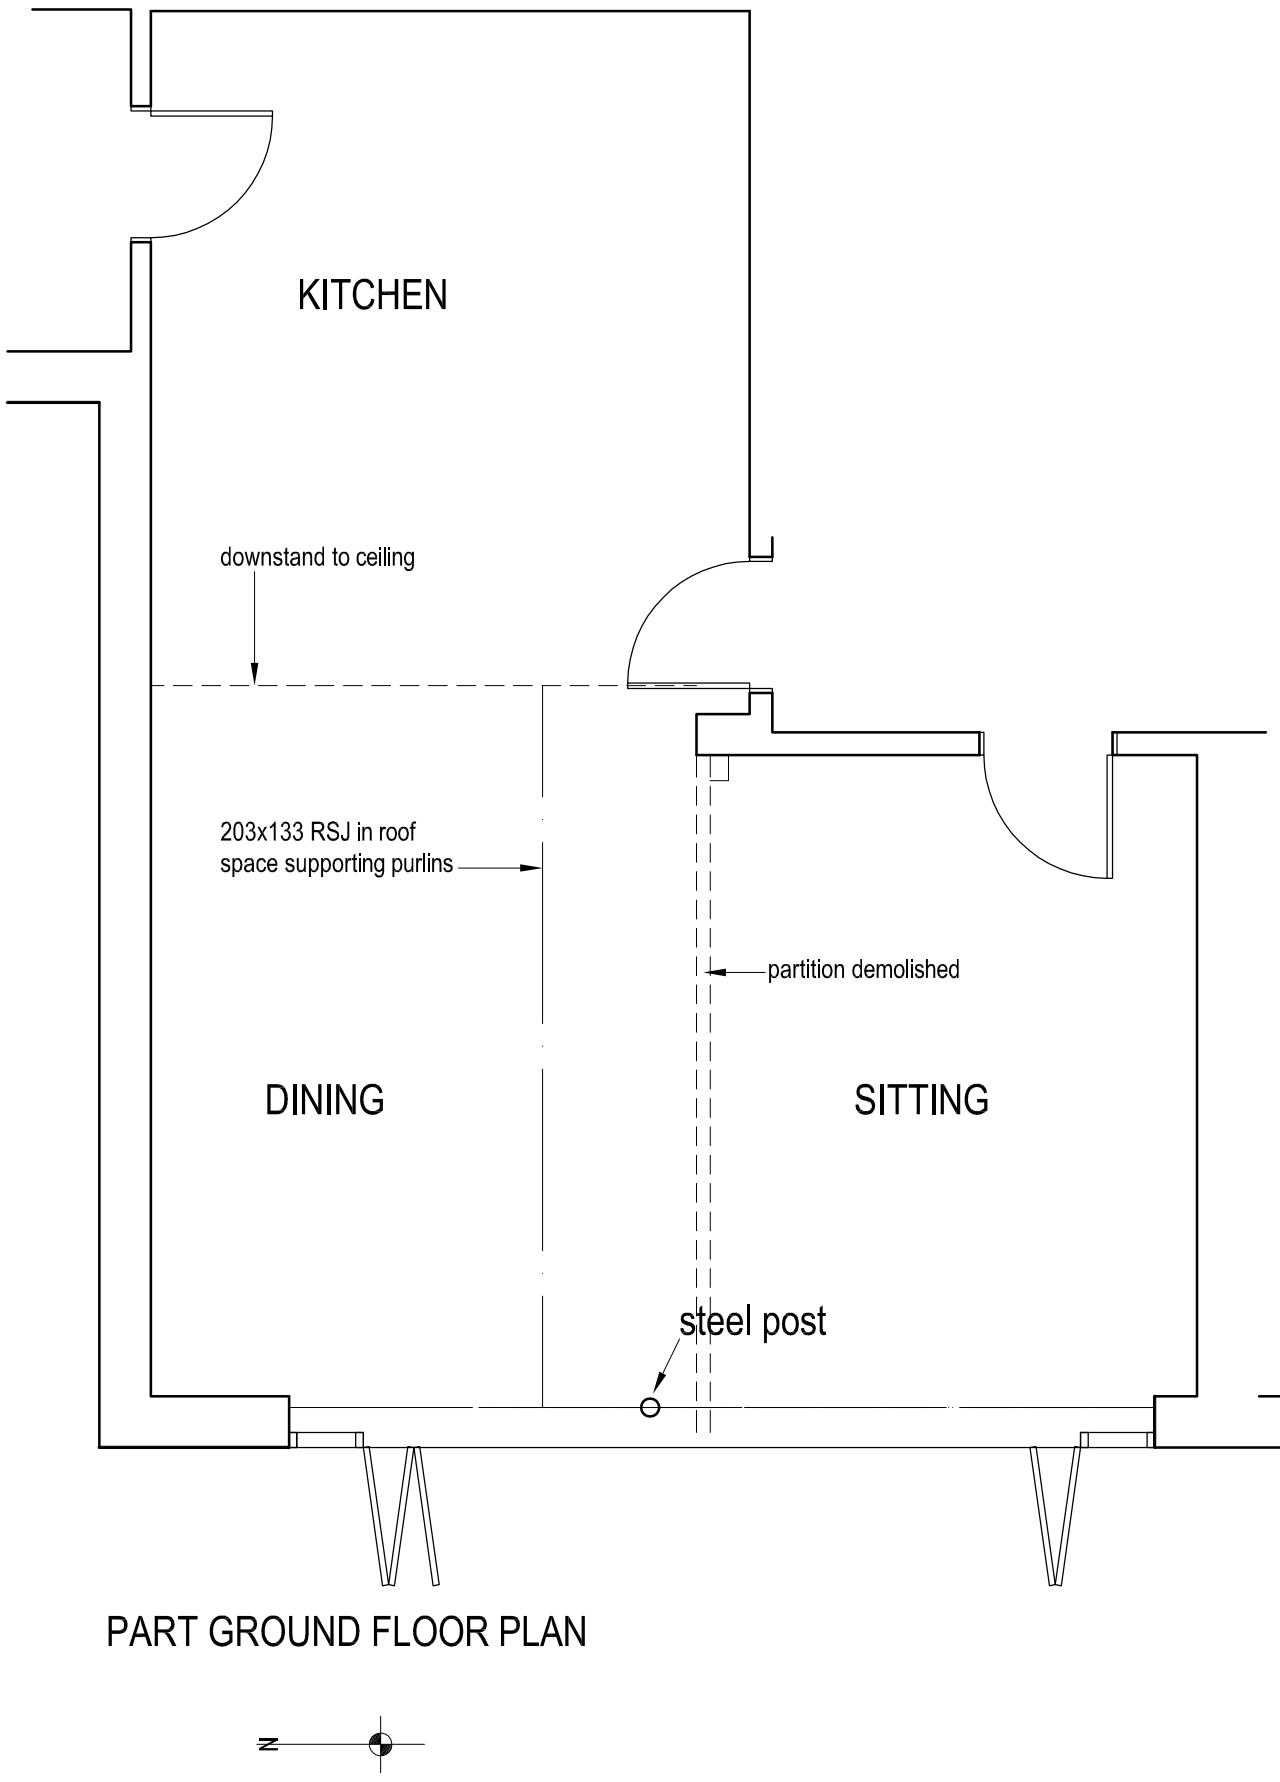


PART GROUND FLOOR PLAN

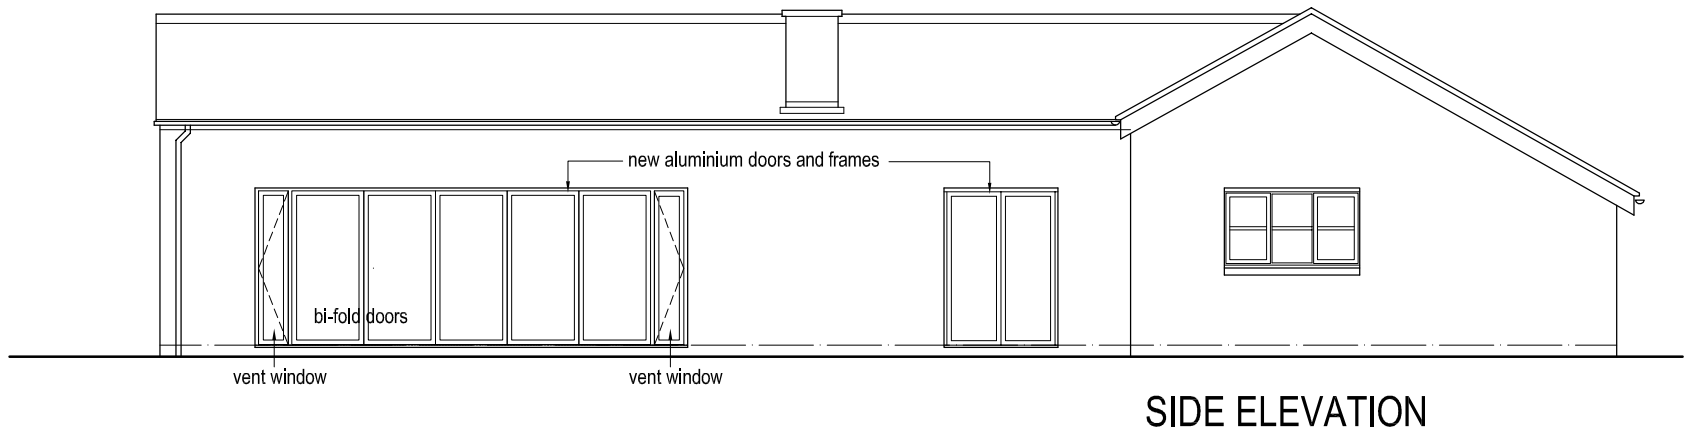

SIDE ELEVATION

N

Revisions		
A	Plan rev and elevation added	09.08.17

job The Old Stables, Beat Lane, Rushton Spencer
Proposed Alterations

title Plan & Elevation as Proposed

date 02.08.17 | scale 1/50 & 1/100 @ A3 | dwg. no. TOS-02 | rev. A

Ian Ankers architecture
Building and Design Consultants
Ryecroft Farm, Rushton Spencer, Macclesfield, SK11 0RP
t 01260 546944
e ian@iananders.co.uk
w www.iananders.co.uk